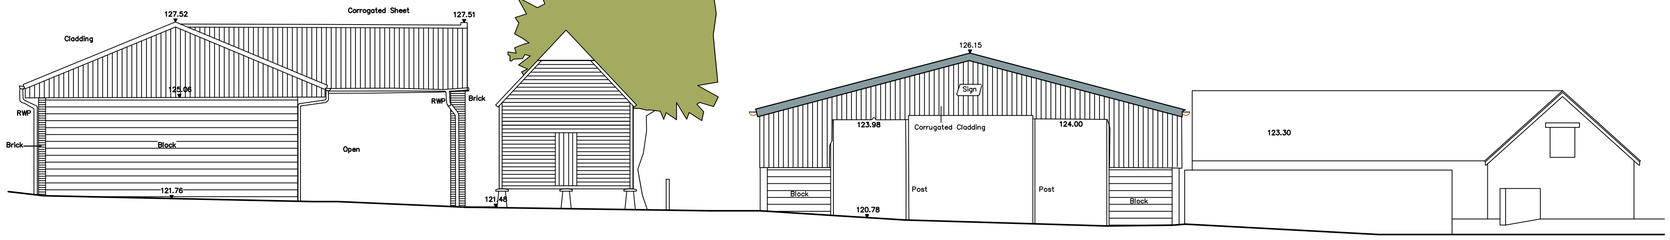
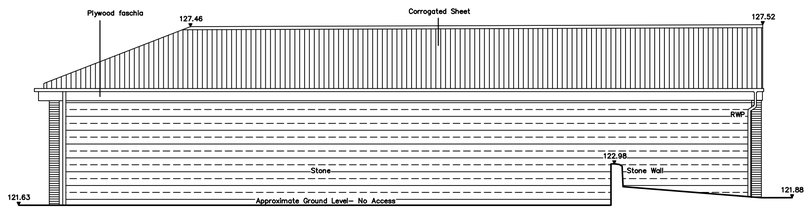
1:2500 1:1250 1:500 1:200 1:100 1:50 1:20 1:10


## SOUTH ELEVATION - 1:100 @ A1



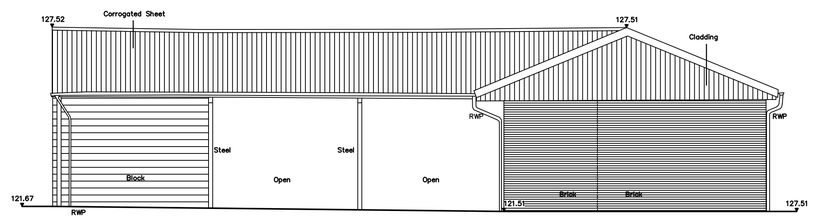

## WEST ELEVATION - 1:100 @ A1





## EAST ELEVATION - 1:100 @ A1





## NORTH ELEVATION - 1:100 @ A1

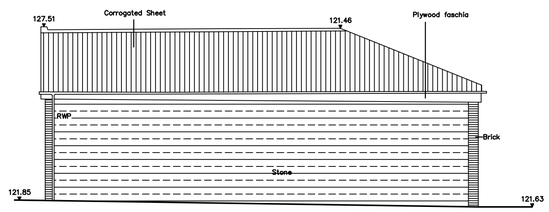


## ROOF PLAN - 1:200 @ A1

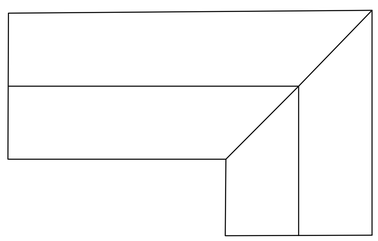

## FLOOR PLAN - 1:50 @ A1

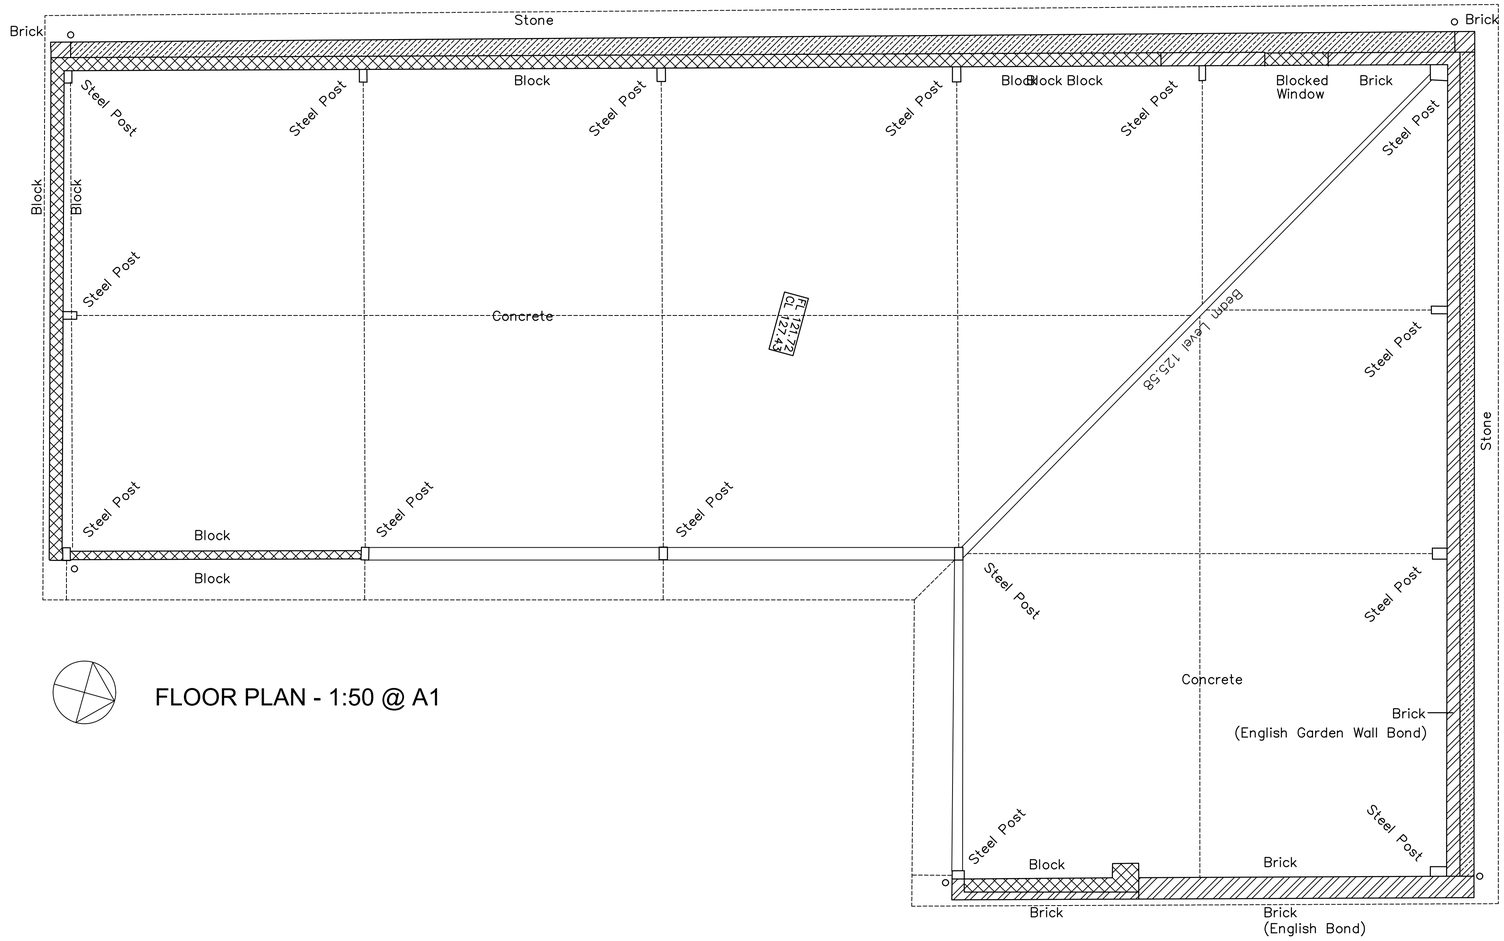


DESIGNERS RISK ASSESSMENT-
HEALTH AND SAFETY
THE CONSTRUCTION (DESIGN AND MANAGEMENT) REGULATIONS 2015

For significant hazards specific to the project please refer to Drawing CDM01 where appropriate

NOTES:-

REPRODUCING THESE DRAWINGS BY PRINTING OR COPYING MAY LEAD TO ERRORS. PLEASE REFER TO SCALE BAR. DO NOT SCALE OFF THESE DRAWINGS FOR CONSTRUCTION PURPOSES. IF ANY DISCREPANCIES ARE FOUND, PLEASE CONTACT WESTERN DESIGN ARCHITECTS IMMEDIATELY.

| REV. | REVISION DETAILS | BY | CKD | DATE |
|---|---|---|---|---|
| . | . | . | . | . |

WDA
westerndesignarchitects.com
**Western Design Architects**
12 The Granary, Hinton Business Park, Tarrant Hinton, Dorset, DT11 8JF
T:01258 830675 E:info@westerndesign.co.uk

CLIENT
HFH Investments Ltd

PROJECT
Berrybrook Farm

DRAWING TITLE
Barn D
Existing Plans and Elevations

| DRAWN BY | CHECKED BY | DATE |
|---|---|---|
| EG | MDH | 04/04/2023 |

| SCALE | JOB NO. |
|---|---|
| 1:100@A1 | 2021032 |

| DRAWING NO. | REVISION |
|---|---|
| 56 | - |

PLANNING

THIS DRAWING IS COPYRIGHT © Western Design Ltd 2020