Timber structure log store with similar roof finish to existing building or low pitched tiles similar in appearance to existing building

Location of proposed solar panels

New garage, store and annex to provide internal storage for camper van, tractor and garden machinery and materials. Existing stores to the west of the main building to be removed and stored materials to go into new building. External materials of render, timber cladding/composite boarding with roof finish of tiles similar in appearance to existing building.

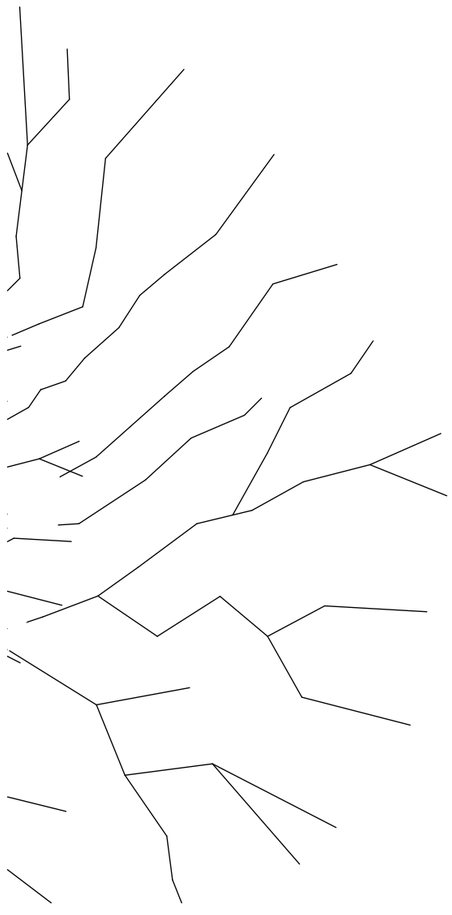

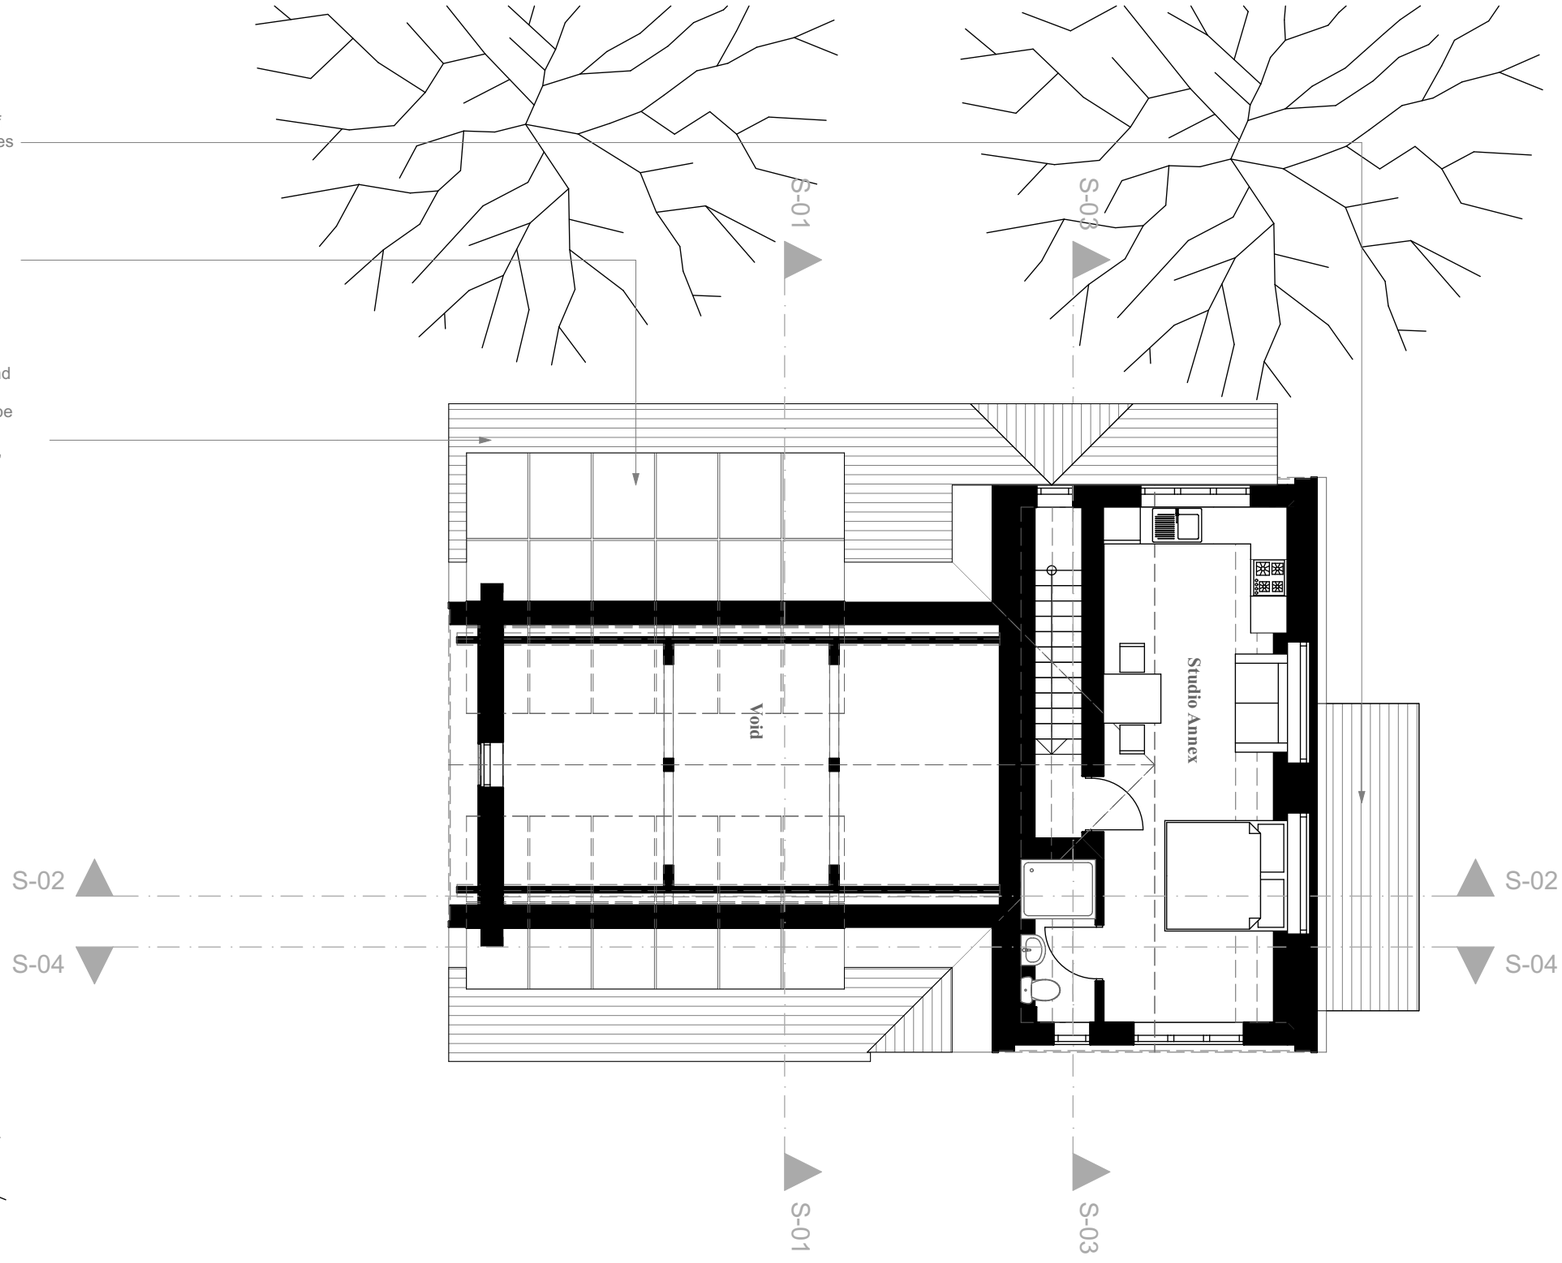








Note:
All information shown on this drawing is to be used for planning or building regulation purposes only and not to be used in conjunction with any other submission or workstages including contract, working drawings, construction and as built purposes.

No responsibility is taken by Concept Drawing & Design Architects for any measurements taken of this drawing. All dimensions shown on this drawing must be checked on site by the project manager and/or contractor to ensure that they are accurate. Any dimensions that can not be achieved, the client, project manager and architect must be made aware immediately.

Concept Drawing and Design Architects have not surveyed the external landscape, or the boundary line, external ground levels, and position/size of adjoining buildings. This information, if shown on the drawings, are just a representation of what might be there. Concept Drawing and Design Architects take no responsibility for the accuracy of the information relating to these topics .

The Party Wall Act may apply if any of the following categories of building work apply:

1. Work on an existing wall or structure shared with another property.
2. Building a free standing wall or a wall of a building up to, near or astride the boundary with a neighbouring property.
3. Excavating near a neighbouring building.

It is the responsibility of the client/site owner to determine whether the act applies and if so notify all adjoining owners in accordance with the act. Further information can found on the communities and local government website.

A - 05.06.2023
Windows added to elevation

PROJECT

**2236 - 6 Clearwood**
**Mr and Mrs White**

Dilton Marsh, Westbury
Wiltshire, BA13 4BD

Proposed Garage

DRAWING

**Proposed First Floor Plan**
**1:100@A3**

**Drg No:2236.03.10**
**09/06/2023**

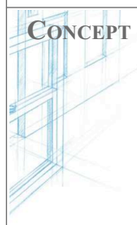


CONCEPT DRAWING & DESIGN ARCHITECTS

Telephone: 07557505990

Email: concept@drawinganddesign.co.uk

Website: www.drawinganddesign.co.uk

You can also find us on Facebook and Twitter