

Location 1:1250

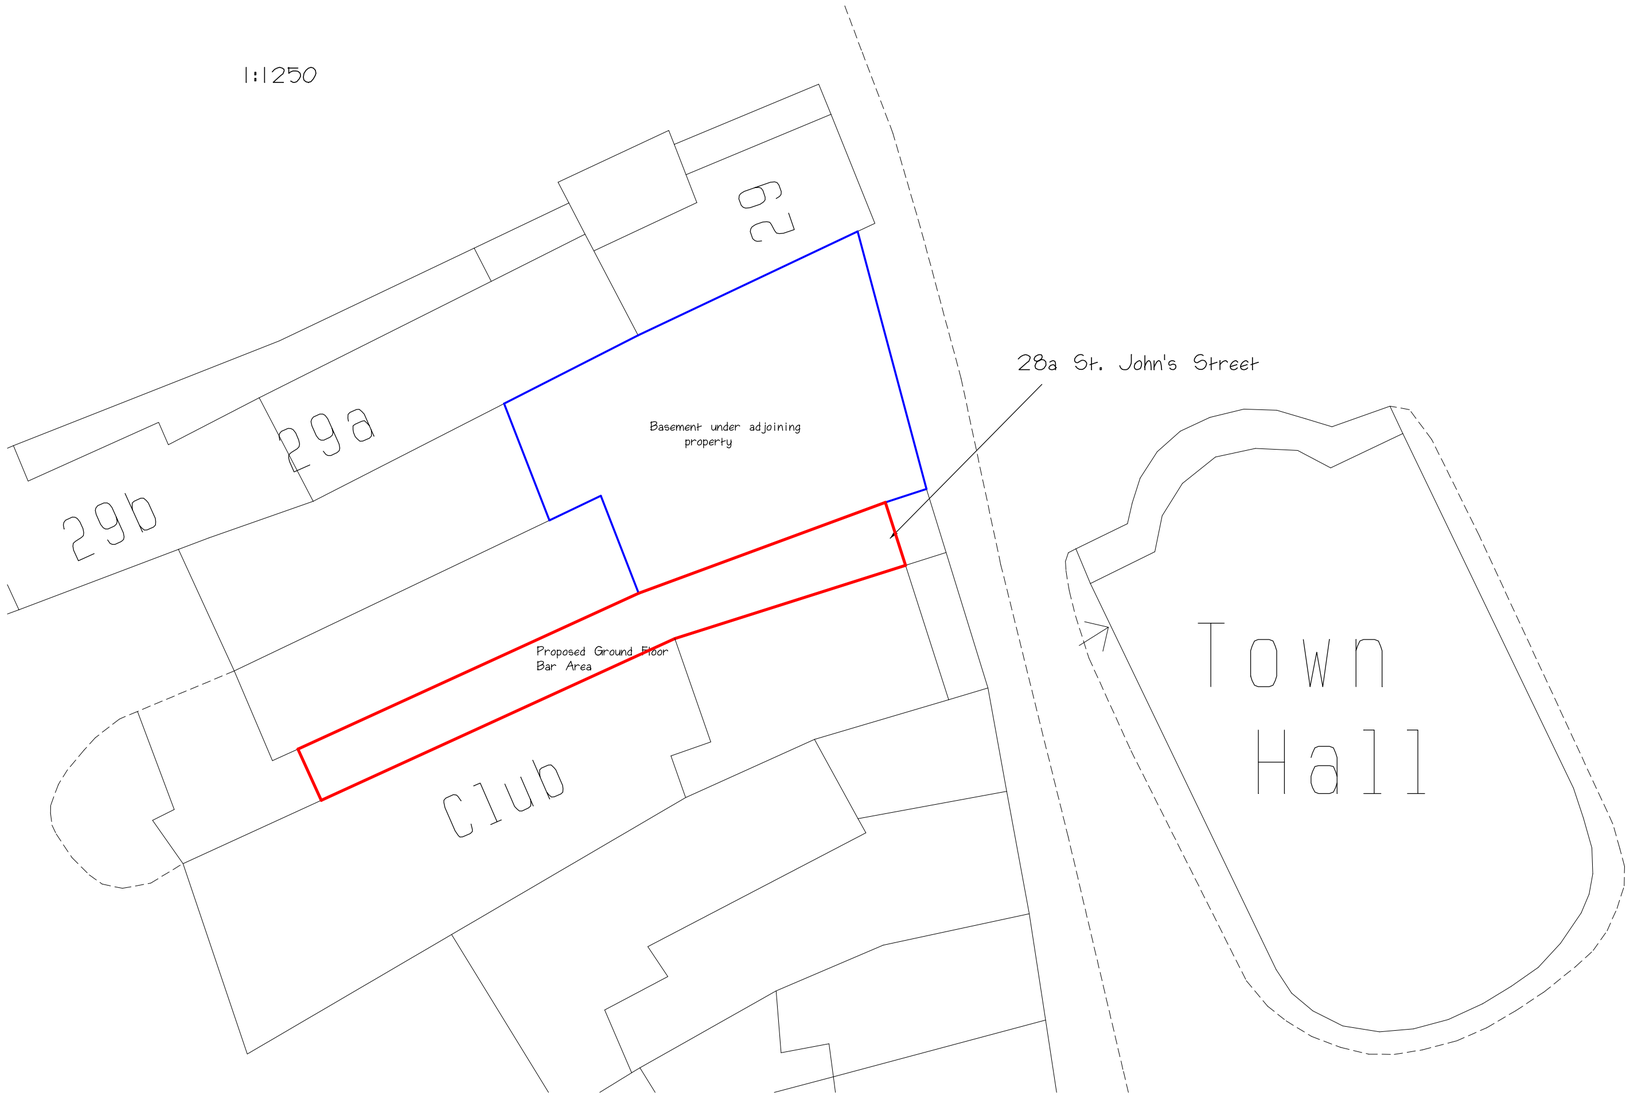

Site Plan 1:200

Oakley Planning & Conservation

Client
The Pop Up Pub Co. Ltd.

Job Title
28a St. John's Street
Devizes
Wilts. SN10 1BN

Drawing Title
Site & Location Plans

Scale
As Shown on A2 Sheet

Date
June 2013

Drawn by
G. T. Bennett MRICS

Drg. No.
GTB-726-2