
Easterton Manor, High Street, Easterton, DEVIZES, Wiltshire, SN10 4NX

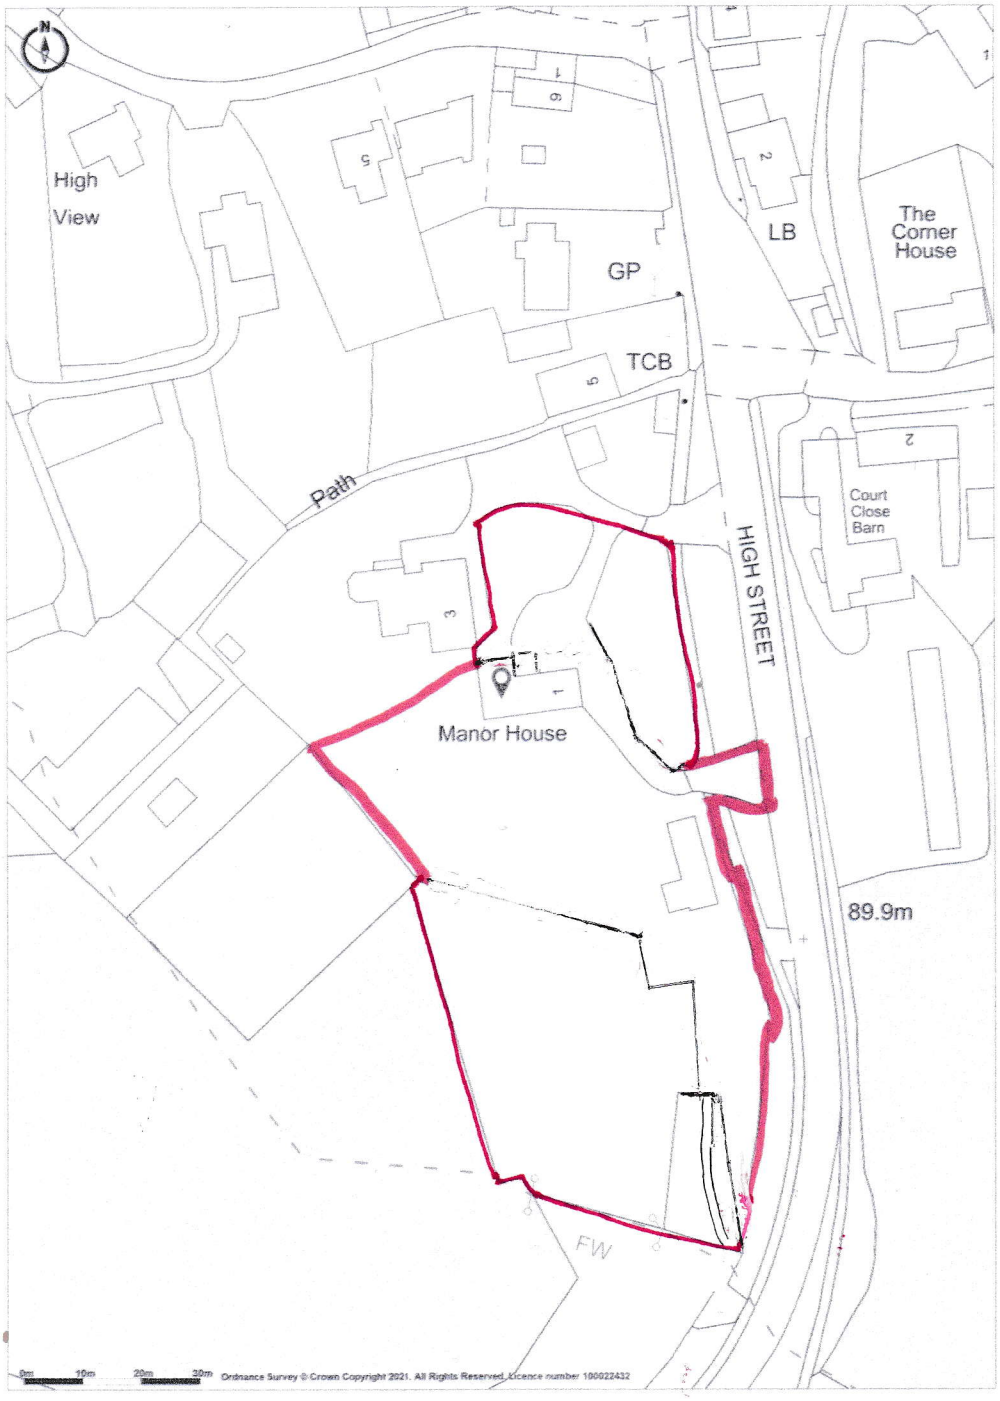

Promap
© LANDMARK INFORMATION

Ordnance Survey Crown Copyright 2021. All rights reserved.
Licence number 100022432.
Plotted Scale - 1:1250. Paper Size – A4

Cutler Associates