


0 1 2 3 4 5m

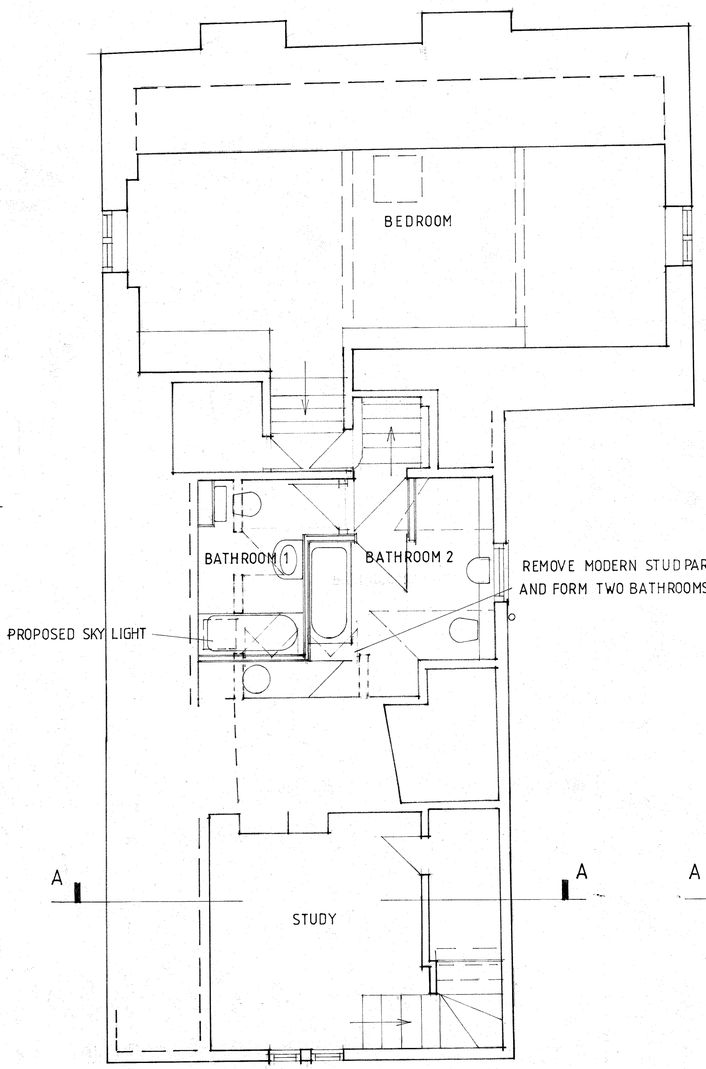

ATTIC FLOOR 1:50

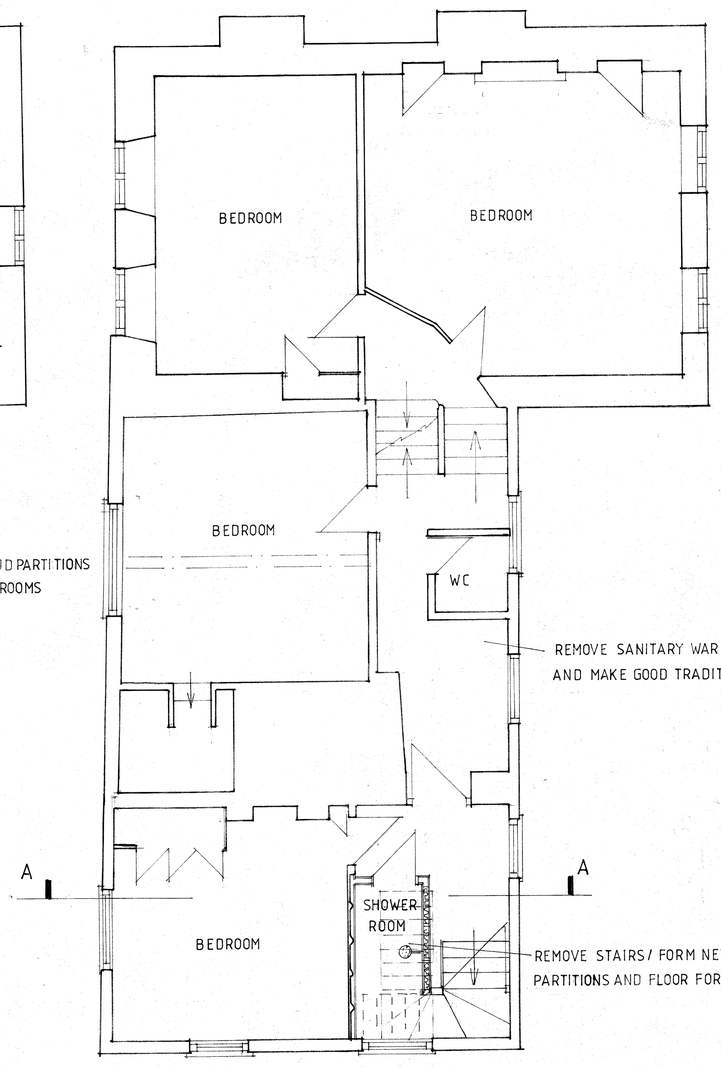

FIRST FLOOR 1:50

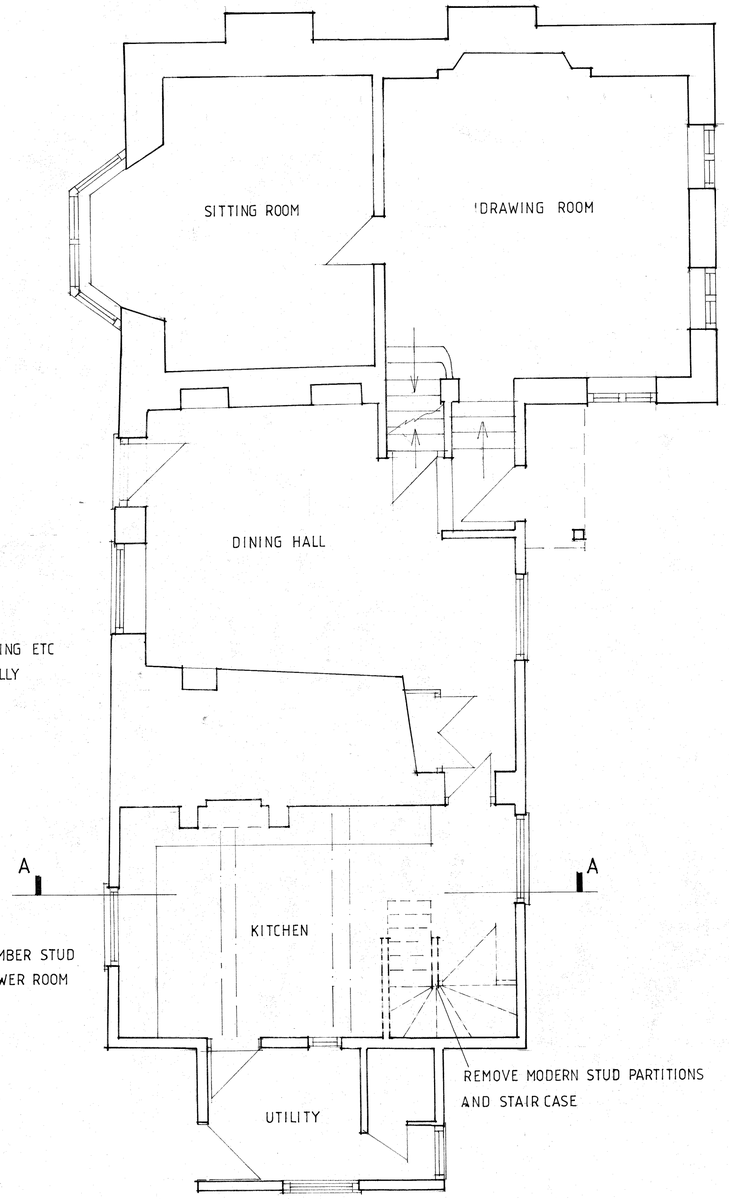

GROUND FLOOR 1:50

NOTES:
All dimensions must be checked on site and not scaled from this drawing.

A		
	Date	Revisions

© copyright

David Cutler BSc M.R.A.C M.R.I.C.S
Cutler Associates
First Floor
33 Salisbury Street
Fordingbridge
SP6 1AB
01725 512256
info@cutlerassociates.co.uk

Client
MR & MRS CUMMINE

Job Title
EASTERTON MANOR
EASTERTON
WILTSHIRE
SN10 4NX

Drawing Title
FLOOR PLANS AS PROPOSED

Scale 1:50

Date MAY 2023 | Drawn by DJC

Drg. No. MBN OC/5 | Rev.

XEROCAD

594 x 841mm A1