COPYRIGHT
This drawing is the property of Michael Goff. The information given on it is protected by copyright and any form of copying or reproduction is strictly forbidden. The drawing remains the property of Michael Goff and is subject to recall without notice.

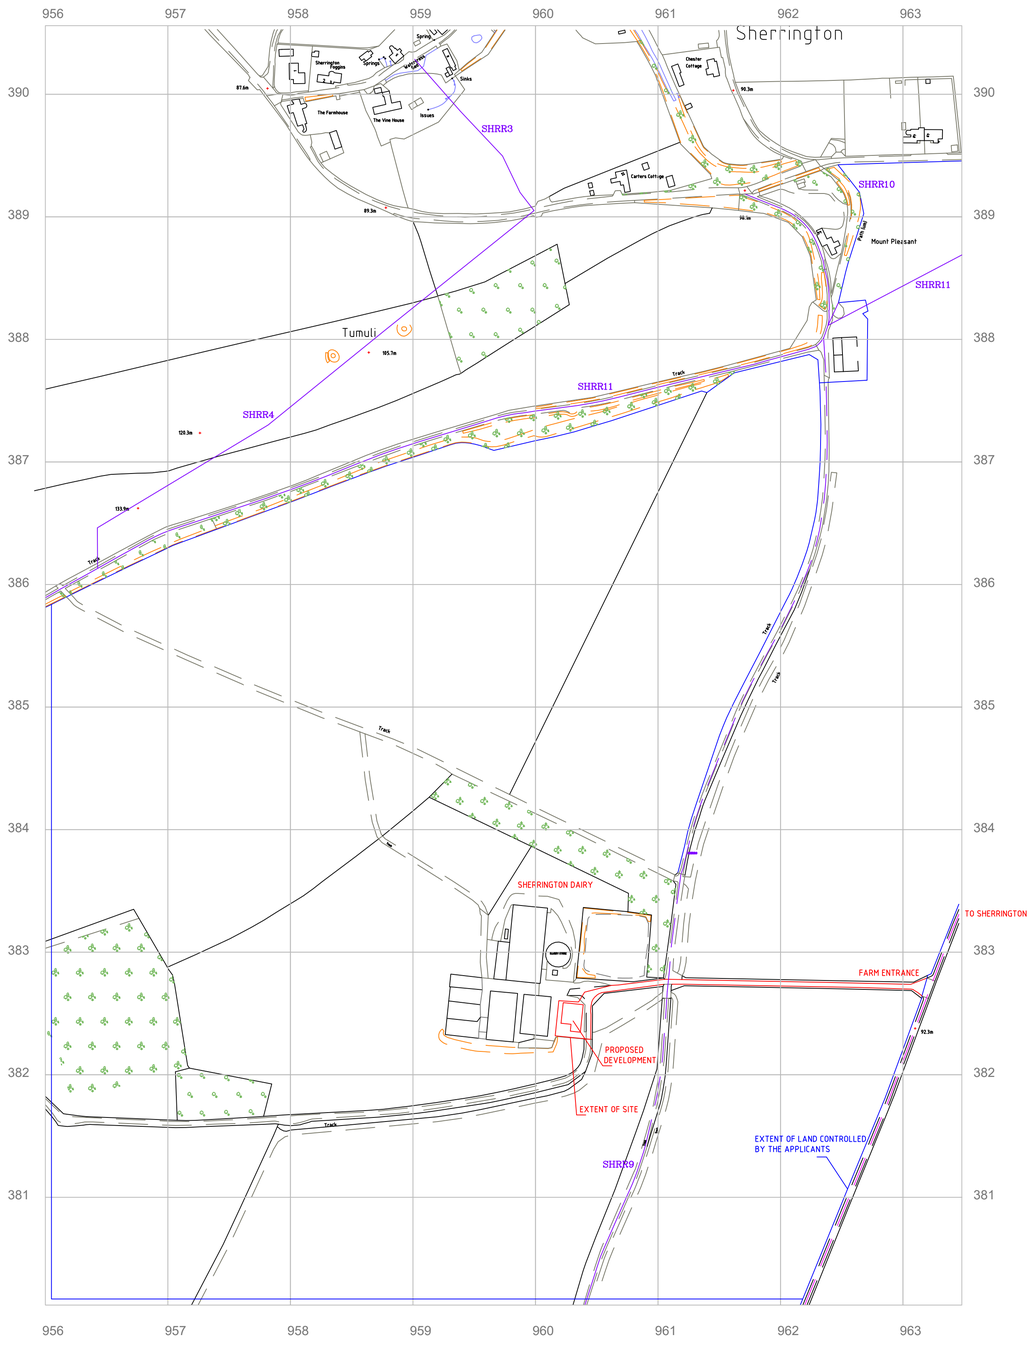


© Crown copyright and database rights 2023 OS 100035409
Reproduction in whole or in part is prohibited
without the permission of Ordnance Survey.

0.0m 50.0m 100.0m 150.0m 200.0m 250.0m 300.0m

SCALE 1 : 2500
METRIC

SITE CENTRED GRID REFERENCE
ST 396006 138285

what3words: repelled.megawatt.couple

*DRAWING ISSUED FOR PLANNNG PURPOSES*
*05/06/2023*

CLIENT:

GERRING PARTNERS.

TITLE:
PROPOSED REPLACEMENT CATTLE BUILDING AT SHERRINGTON DAIRY, SHERRINGTON, WARMINSTER, BA12 0SN.

MICHAEL GOFF
*Agricultural Planning & Project Management*
Telephone: 07739 279042

| SCALE: | DRAWN: | DATE: |
|---|---|---|
| 1 : 2500 (@ A1) | M Goff | 12/05/2023 |

TITLE: LOCATION PLAN.

Drawing No: GER/PLN/001.