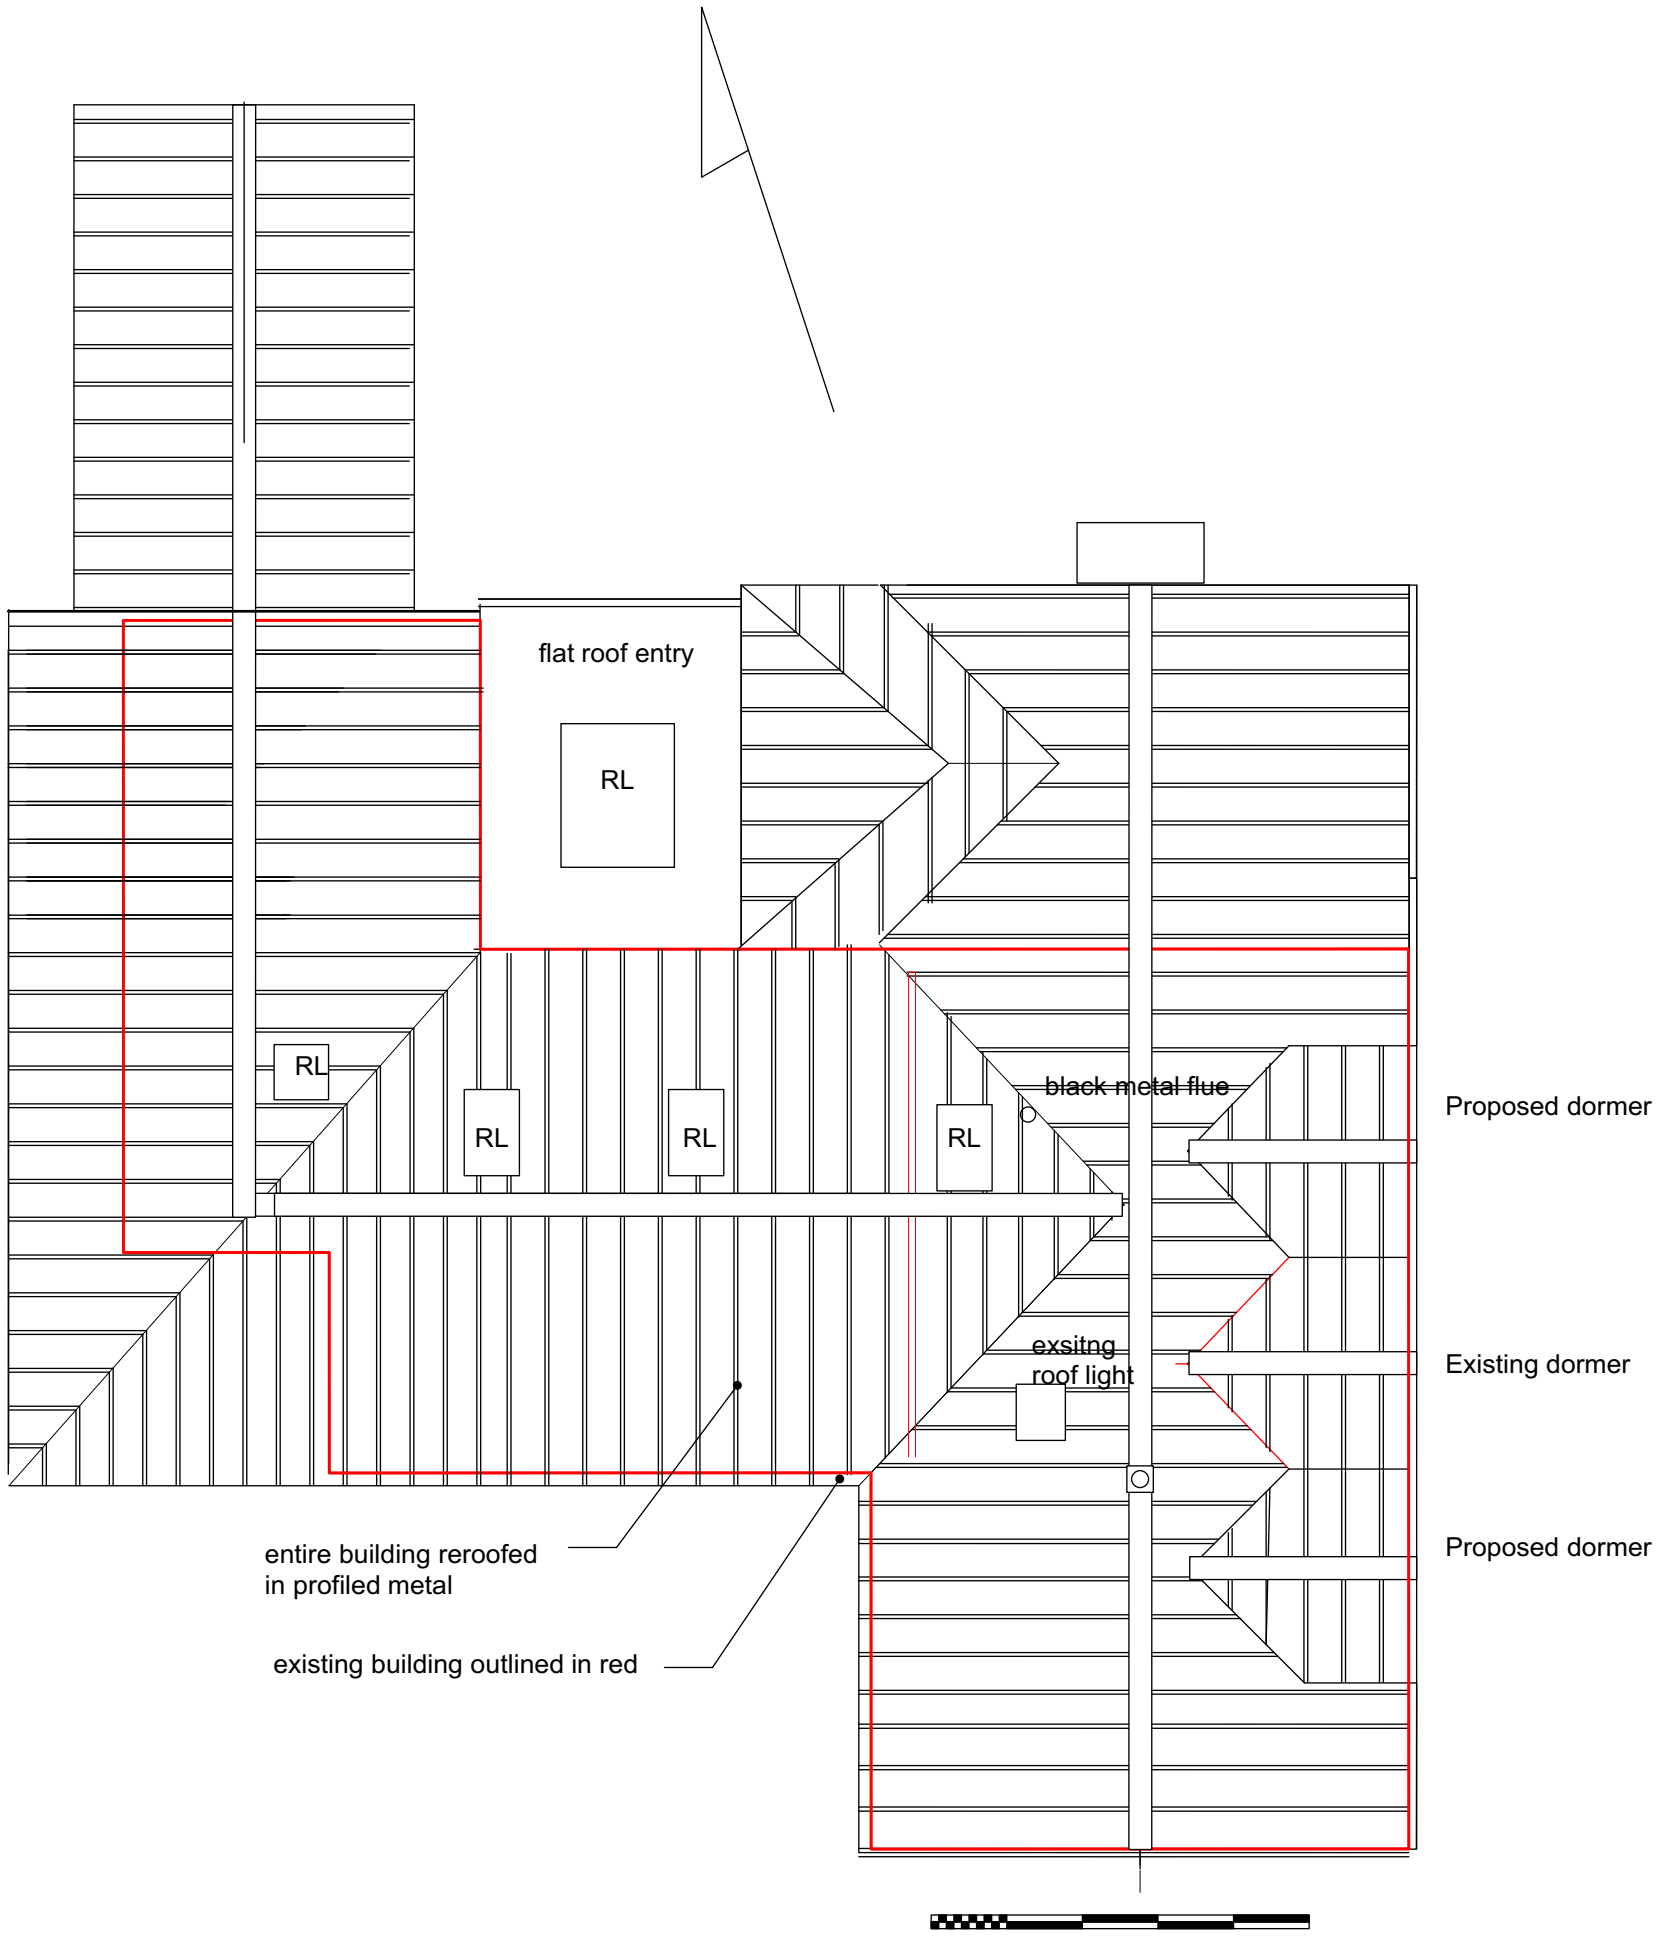

Roof Plan Prop'

Weather Oak, Fovant
1:100 scale @ A3, 1:50 @ A1
10.06.2023

COMPARELLI ARCHITECT John@comparelli.com comparelli.com 07932 025 040