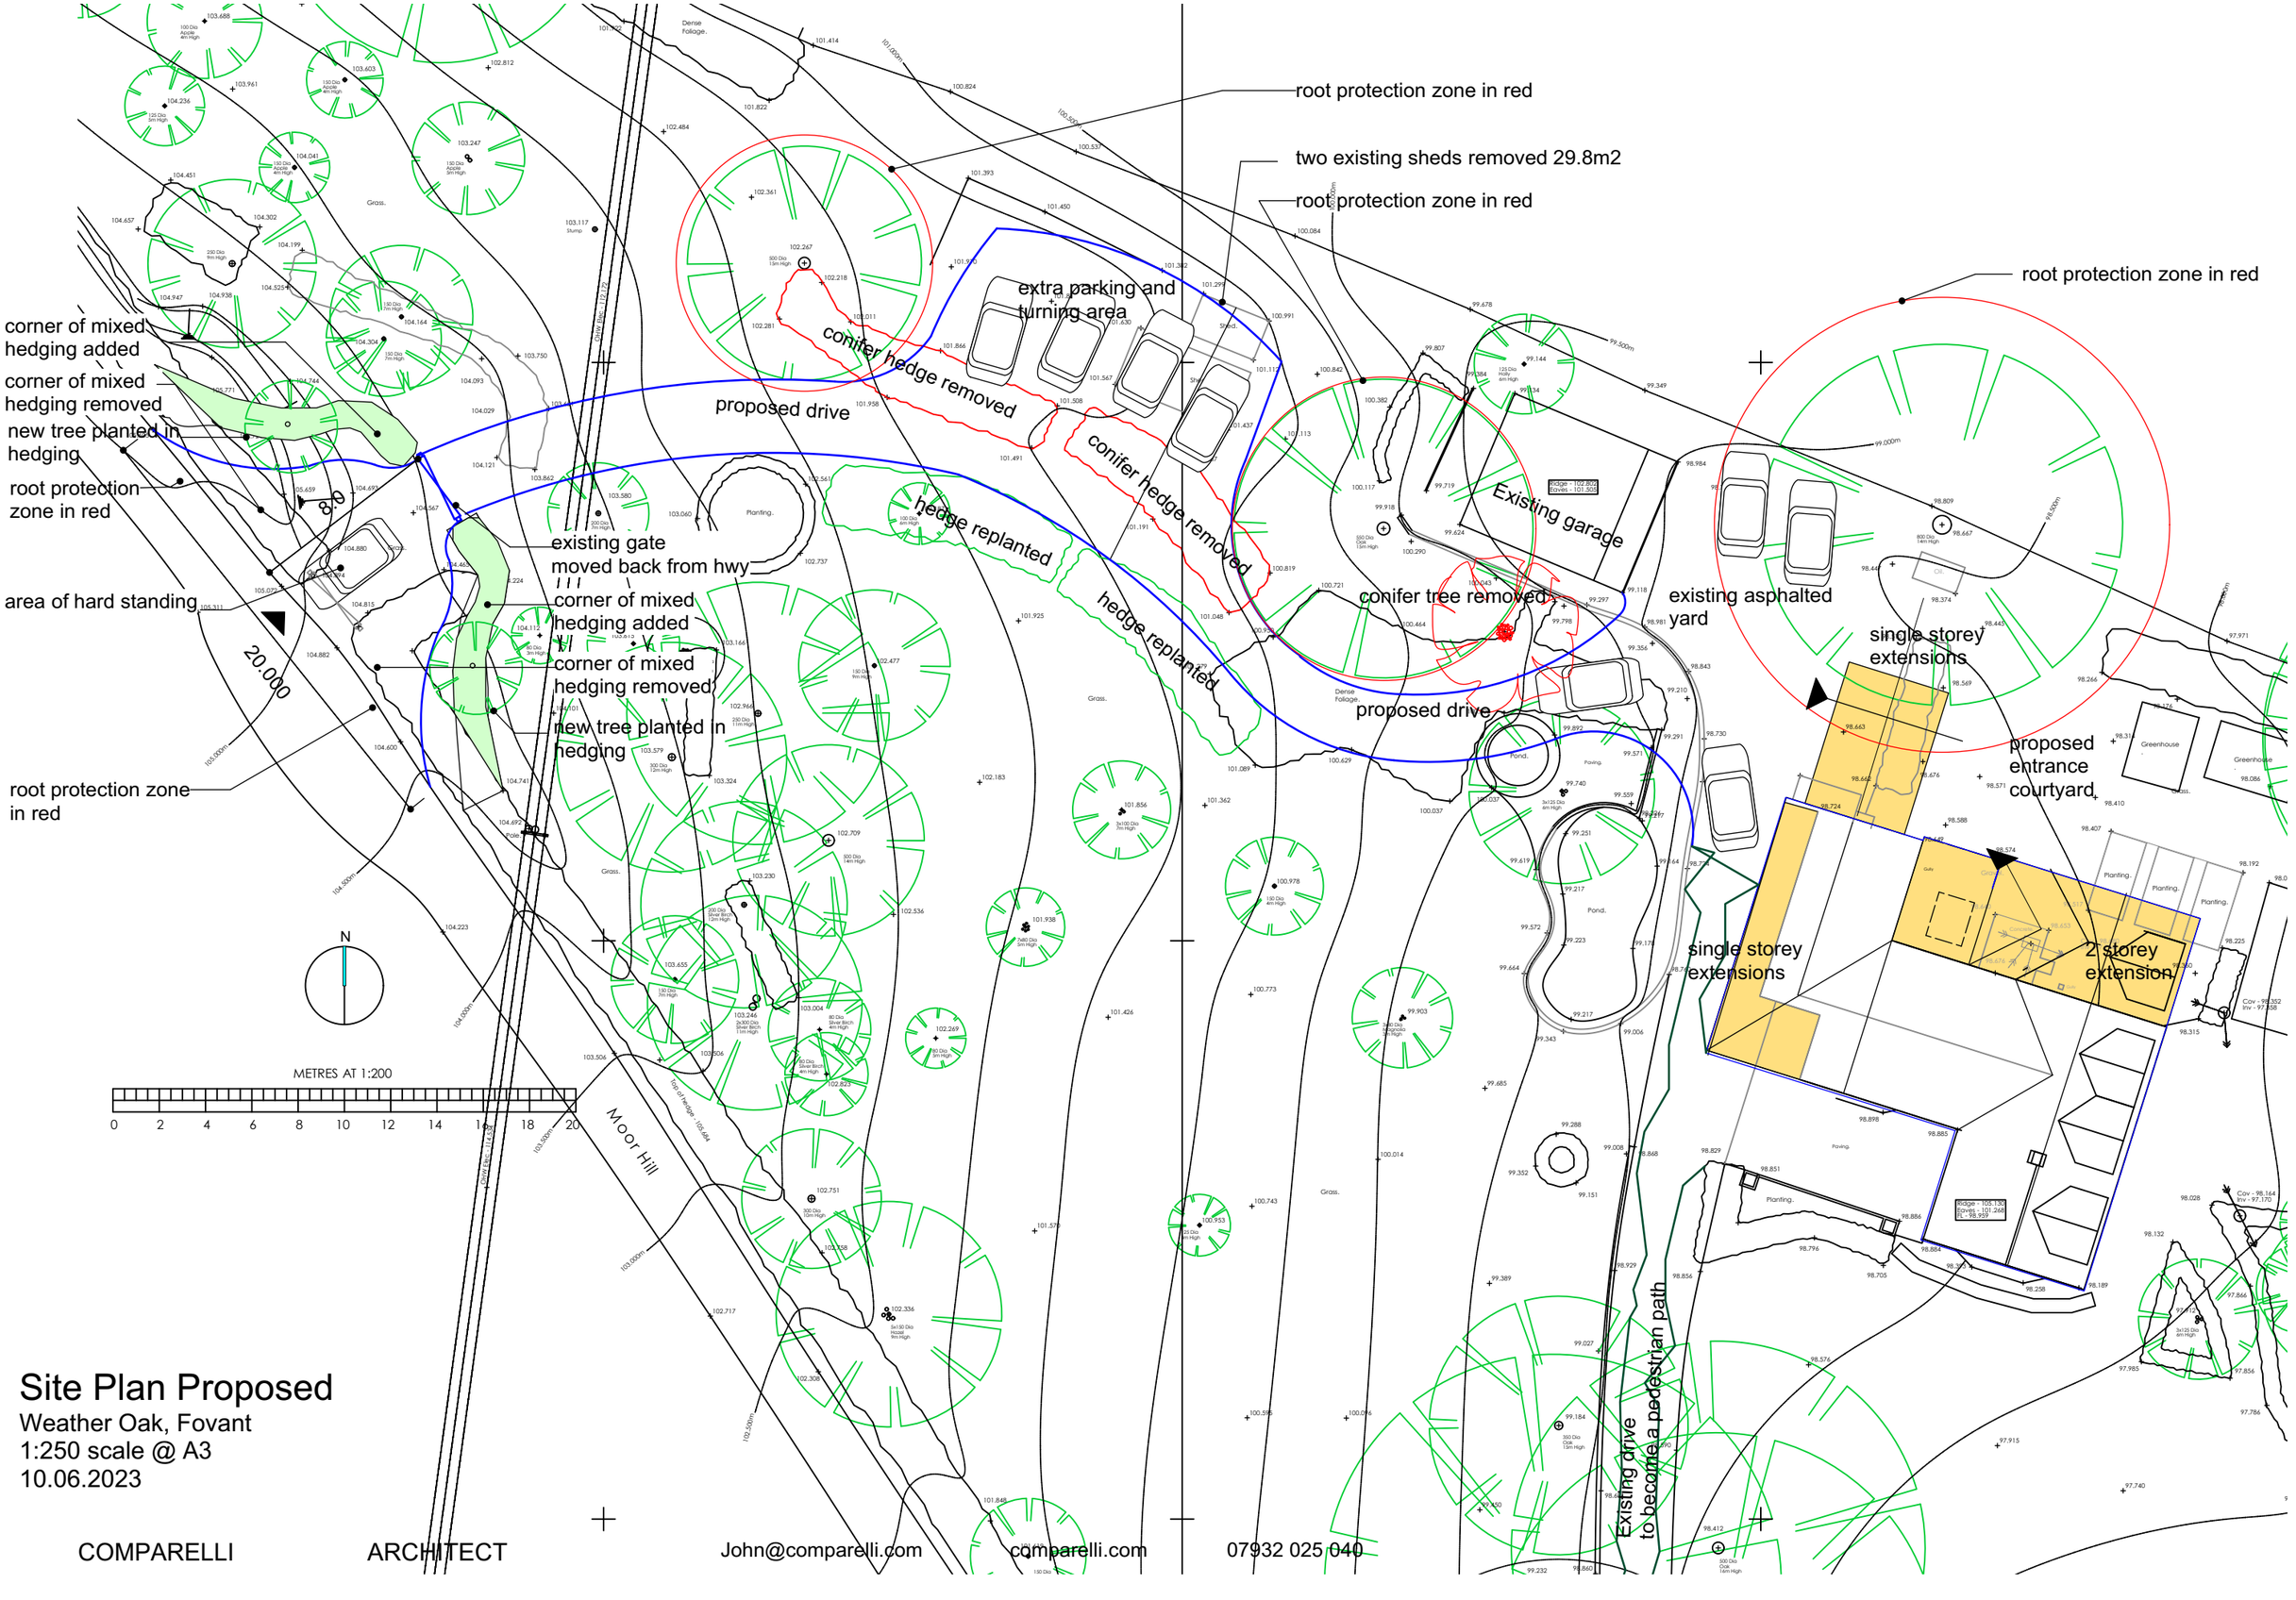


# Site Plan Proposed

Weather Oak, Fovant
1:250 scale @ A3
10.06.2023

COMPARELLI ARCHITECT John@comparelli.com comparelli.com 07932 025 040