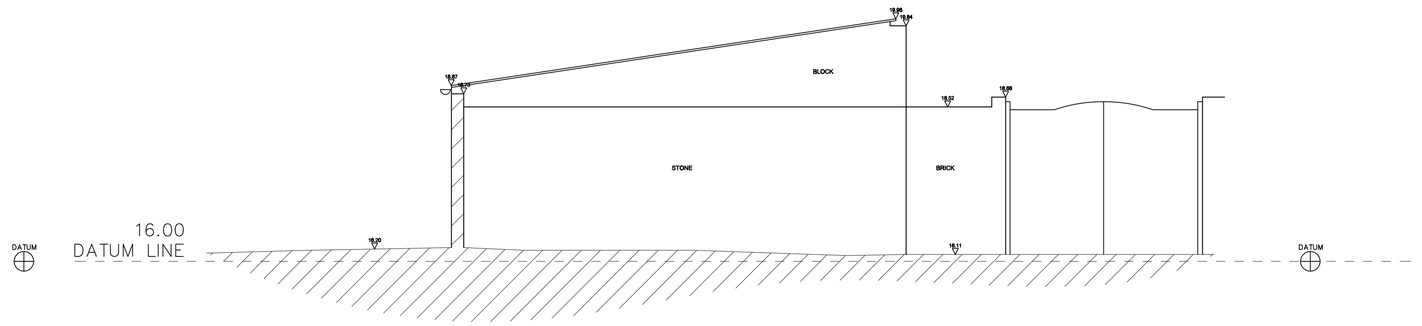

SHED NORTH EAST

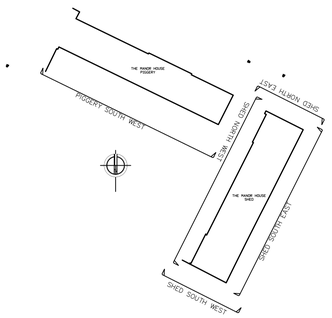

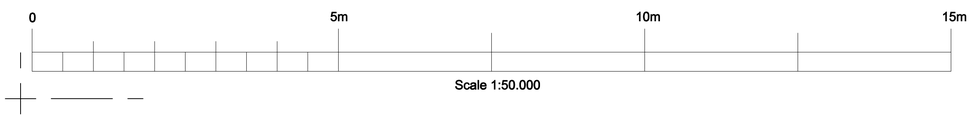

Rev:	Comments	By	Chkd	Date
–	–	–	–	– –

Project Name
The Manor House, Winterbourne Bassett SN4 9PU

Drawing Name:
SOVA 0628 MBS

Drawing Title :
SHED NORTH EAST ELEVATION

Client:
Tonic Architecture Ltd

Date
25/04/2022

Scale
A1 @ 1:50.000

Drawn by:	Checked by:	Project Code:	Revision:
SOVA – DK	SOVA – SCM	SOVA0628	– – –

Grid Orientation:	Site Level Datum
OS GPS	OS GPS

Notes :

- All dimensions are to be checked on site where applicable.This drawing must not be scaled, and only written dimensions should be respected.
- All finish floor levels relate to topographical survey to GPS datum AOD.