Location Plan

Site Address: **Penrose, Westfield House South East C167 To Stanley, Tytherton Lucas, SN15 3RH**

PlanningPortal

Date Produced: **12-Jun-2023**

Scale: **1:2500 @A4**

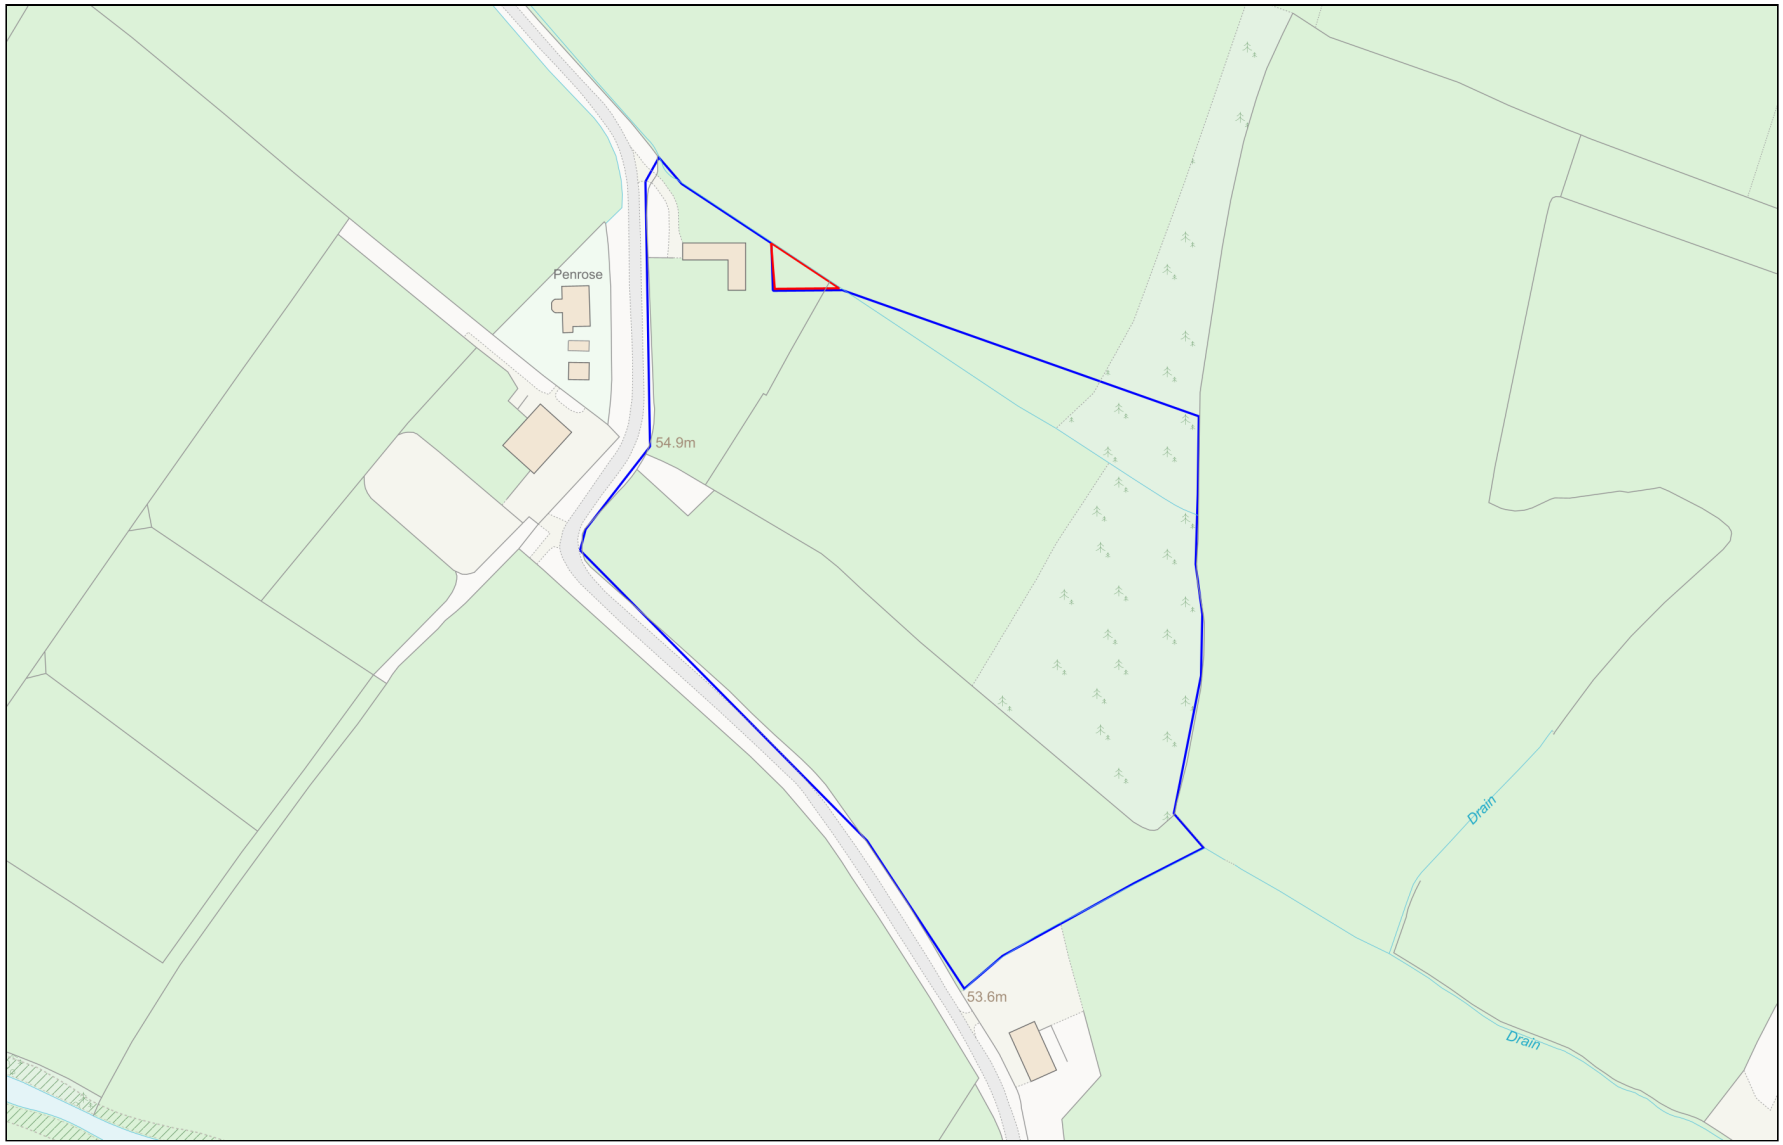

0 100

Metres

Planning Portal Reference: **PP-12226557v1**

Powered By TerraQuest

© Crown copyright and database rights 2023 OS 100042766