SHED GROUND FLOOR PLAN

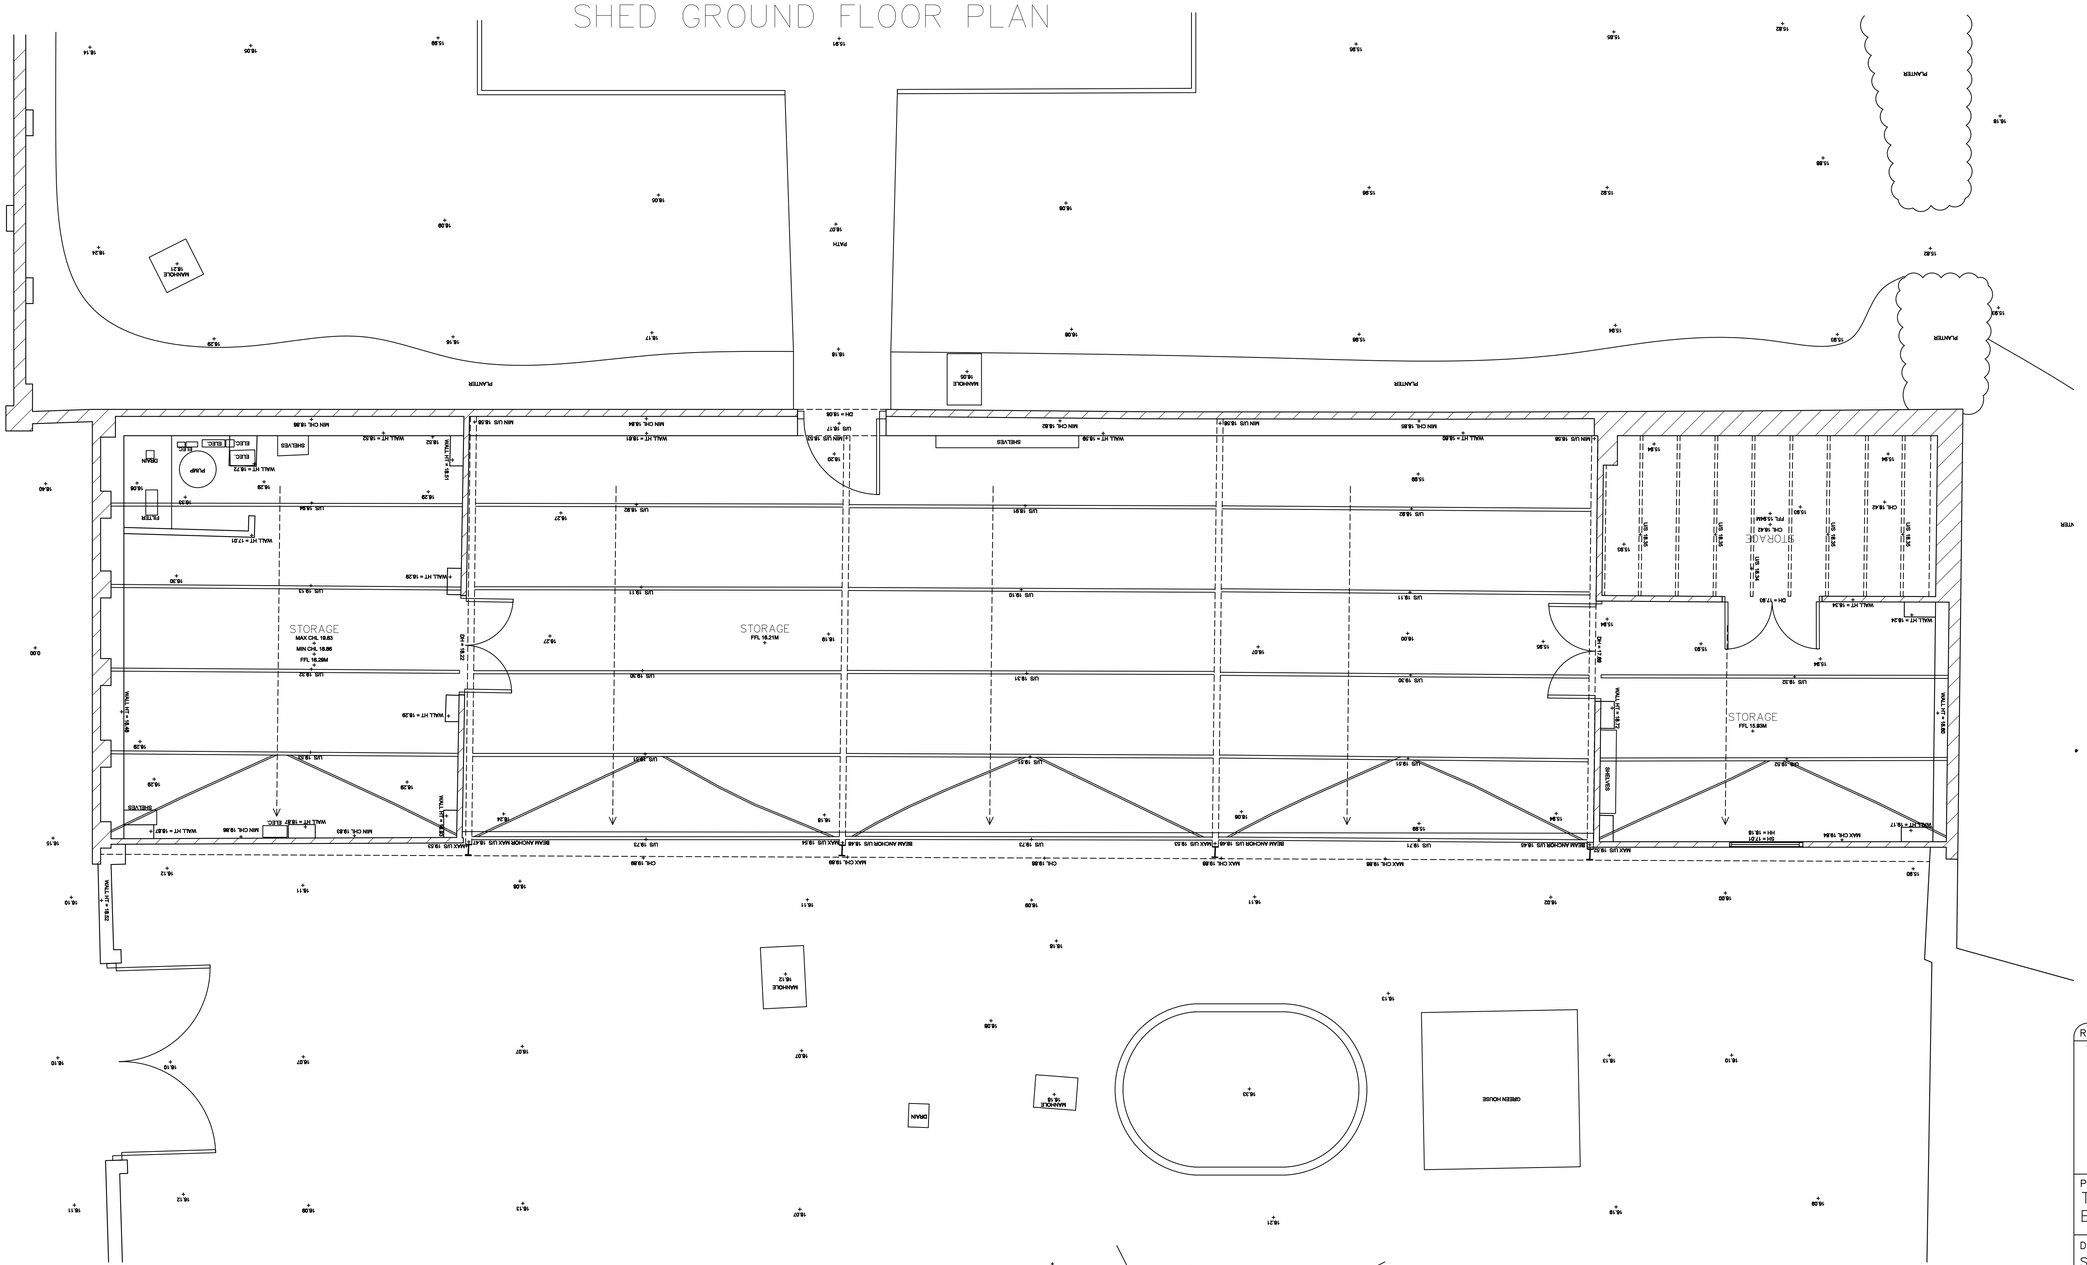
STORAGE
MAX CHS. 18.83
MIN CHS. 18.66
FFL 18.29M
STORAGE
FFL 18.21M
STORAGE
FFL 18.93M
PLANTER
PLANTER
PLANTER
PLANTER
PATH
MANHOLE
MANHOLE
MANHOLE
MANHOLE
SHELVES
SHELVES
SHELVES
PUMP
ELEC.
ELEC.
DRAIN
DRAIN
GREEN HOUSE
WALL HT = 18.30
WALL HT = 18.48
WALL HT = 18.34
WALL HT = 17.20
WALL HT = 18.27
WALL HT = 18.52
WALL HT = 18.81
WALL HT = 18.58
WALL HT = 18.48
MIN CHS. 18.66
MAX CHS. 18.83
MIN CHS. 18.66
MAX CHS. 18.83
MIN CHS. 18.66
MAX CHS. 18.83