

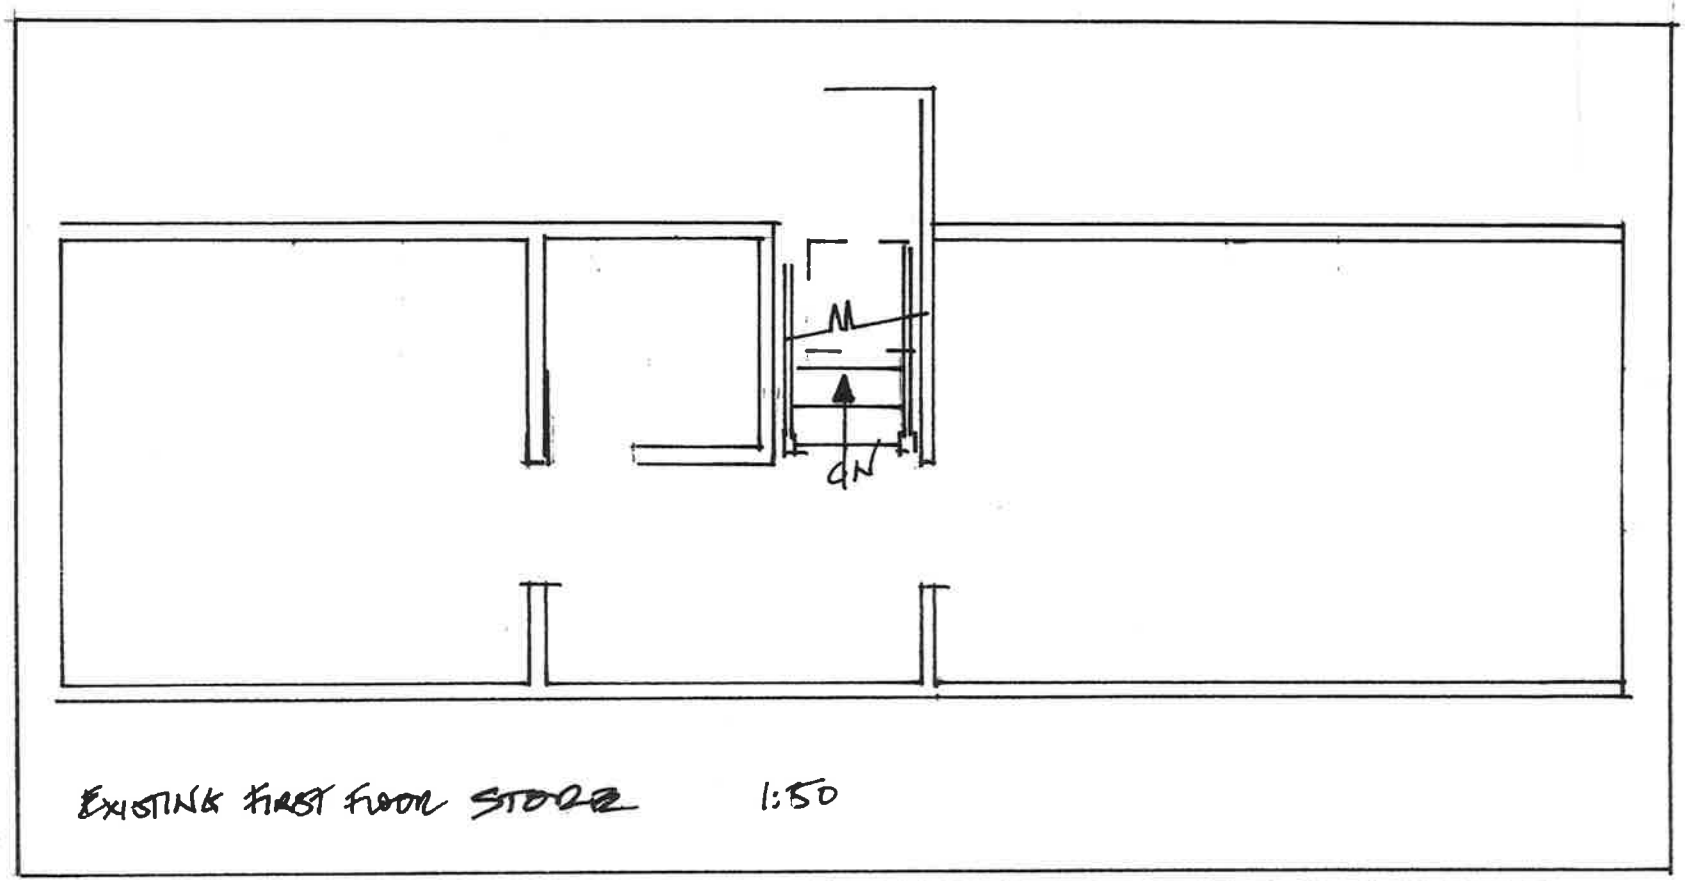

EXISTING FIRST FLOOR STORE 1:50

Bernard E Cole & Partner
8 Love Lane
Romsey
Hampshire
SO51 8DE
Tel: 01794 512264
Fax:01794 511919

BCP

RICS Regulated by RICS

TITLE: 1st Floor plan 195 East Gomeldon RA. East Gomeldon			
SCALE: 1:50	DATE: 9/21	DRAWN: GBS	CHECKED:
PROJECT NO: 9126/1	DRAWING NO: 9126/ A		REVISION: —