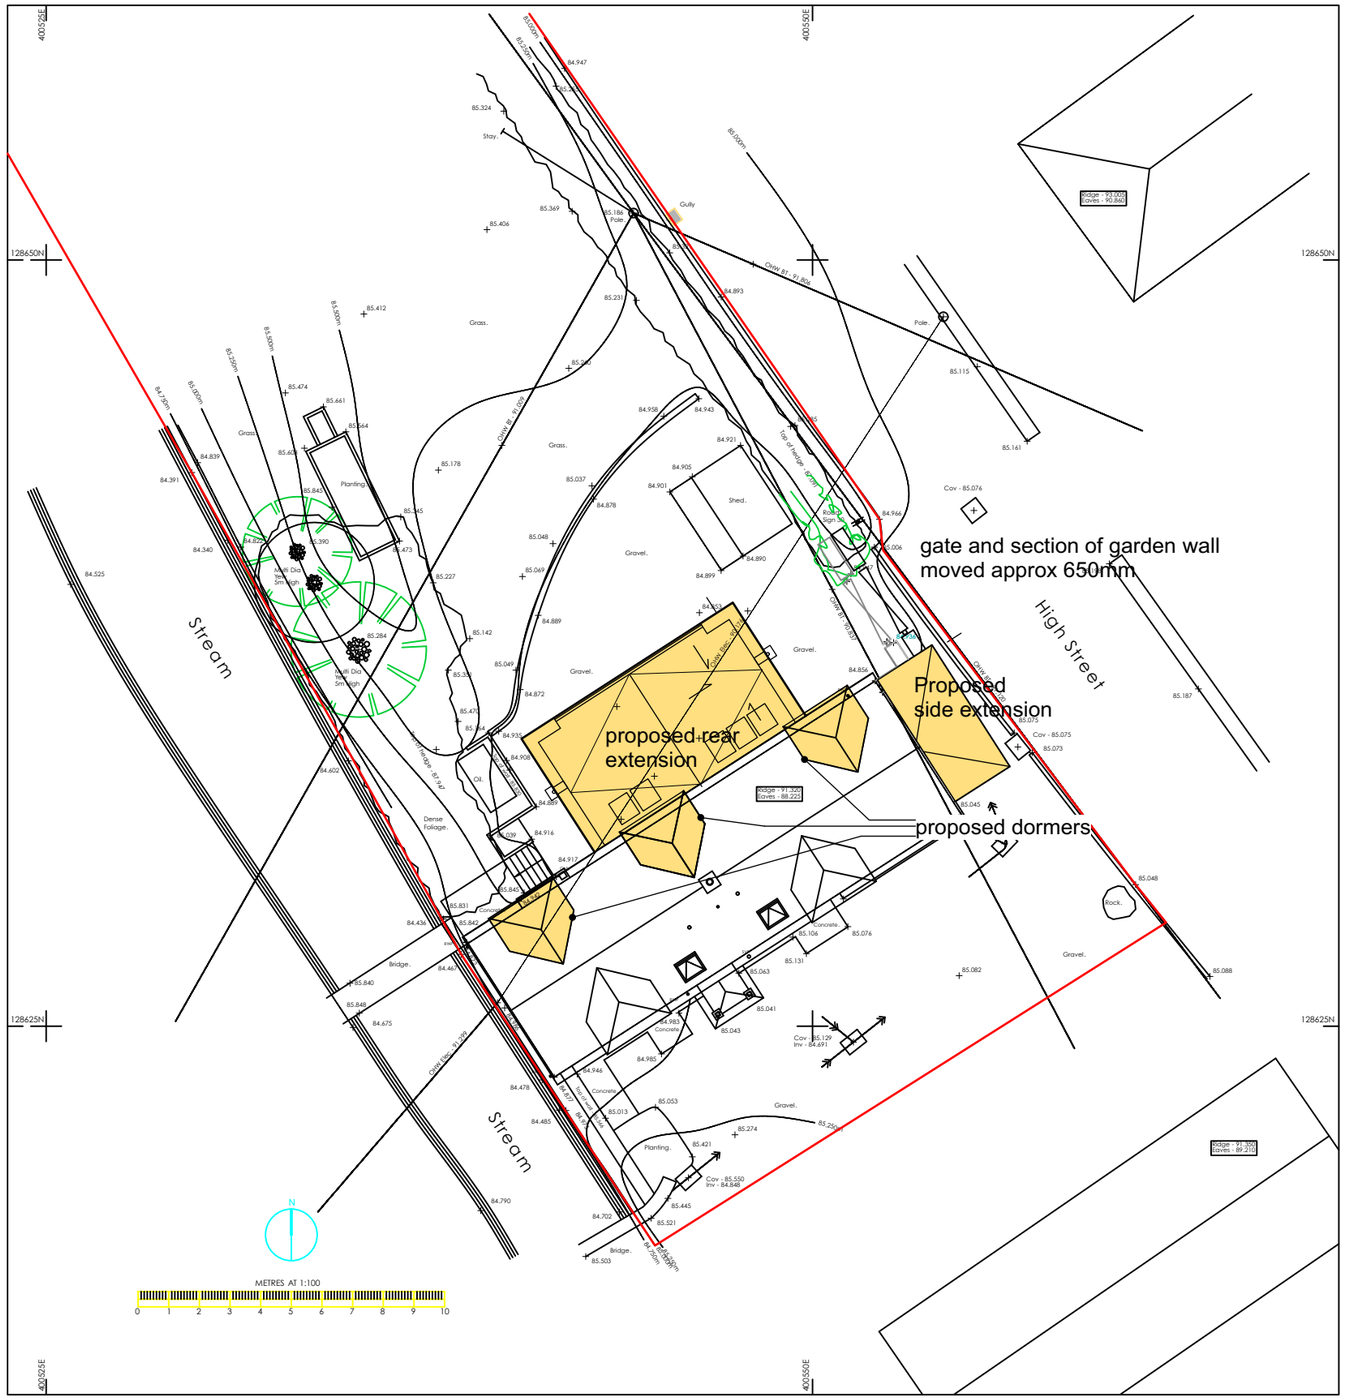


COMPARELLI ARCHITECT

John@comparelli.com comparelli.com 07932 025 040

Site Plan Proposed

Brookside, Fovant
1:200 scale @ A3
26.03.2023