bawden tree care

Unit 1 Mills Way Centre
Boscombe Down Business Park
Amesbury ,Wiltshire
SP4 7AU
Tel: 01980 622185
Email: info@bawdentreecare.com

Constraints Plan
The Old Vicarage

SCALE :	DATE :
1 : 500 @ A3	01/06/2023
Survey Ref: 2023-2200	Revision 2


N

Map data shown may contain Ordnance Survey ® products supplied by Pear Technology Services Ltd; Email: info@peartechnology.co.uk
© Crown Copyright and database rights from date shown above
Ordnance Survey ® licence number 100023148

Crown Spread | Root Protection Area | Shading Arc

Category 'A' | Category 'B' | Category 'C' | Category 'U'

0 40m

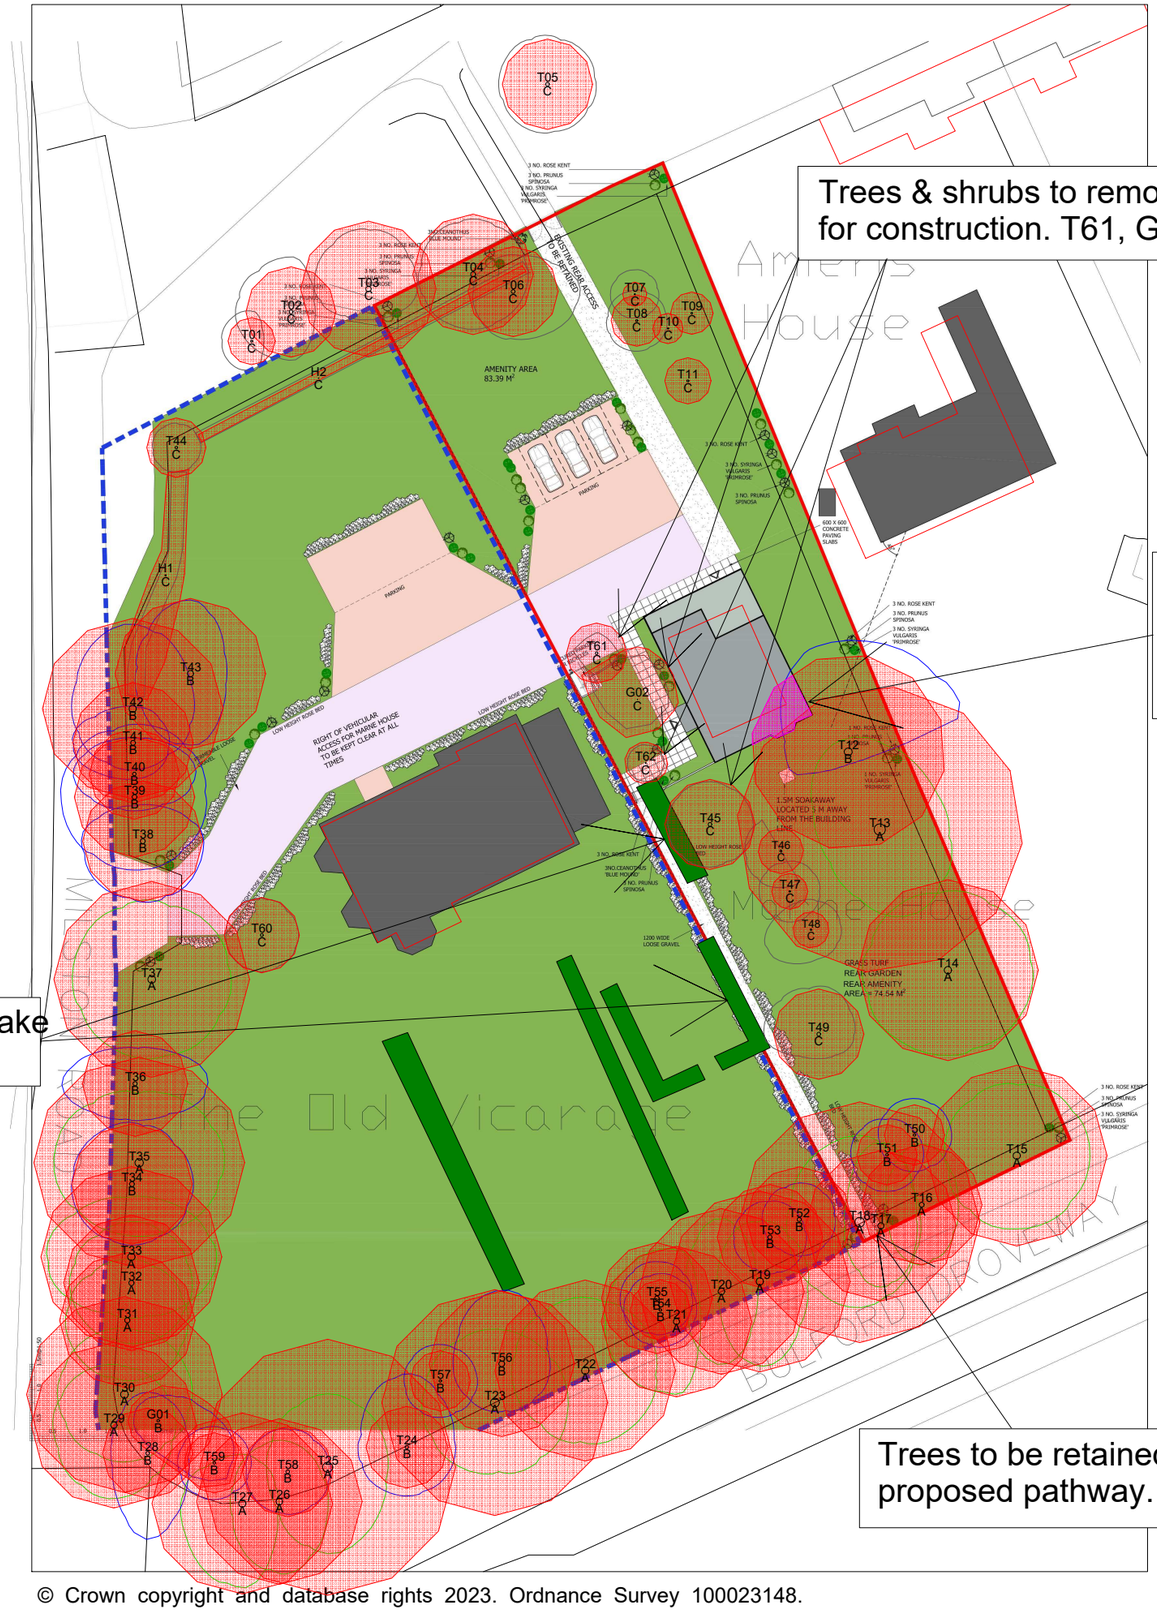

Trees & shrubs to remove to allow access for construction. T61, G02, T62, T45.

Encrochment of RPA. All works in this area will need to be carried out in acordance with an arboricultural method statment and under arboricultural supervision.

Sections of hedging to be removed to make room for proposed pathway.

Trees to be retained within footprint of proposed pathway.

© Crown copyright and database rights 2023. Ordnance Survey 100023148.