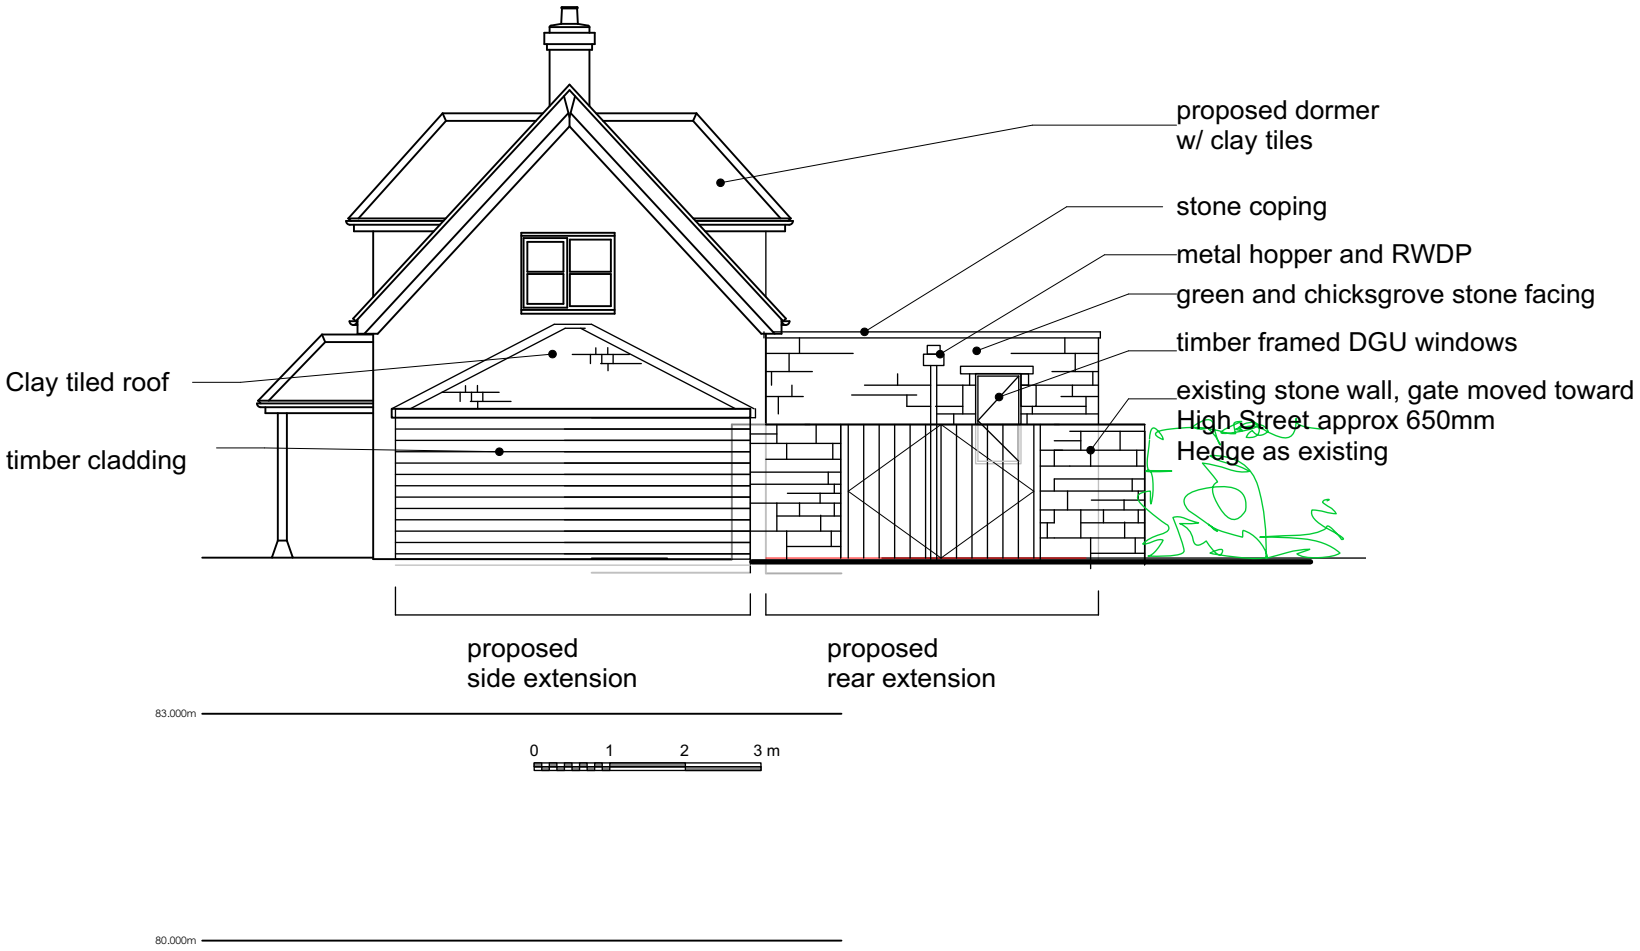


NE Elevation Proposed

Brookside, Fovant
1:100 scale @ A4
26.03.2023

COMPARELLI ARCHITECT
John@comparelli.com comparelli.com 07932 025 040