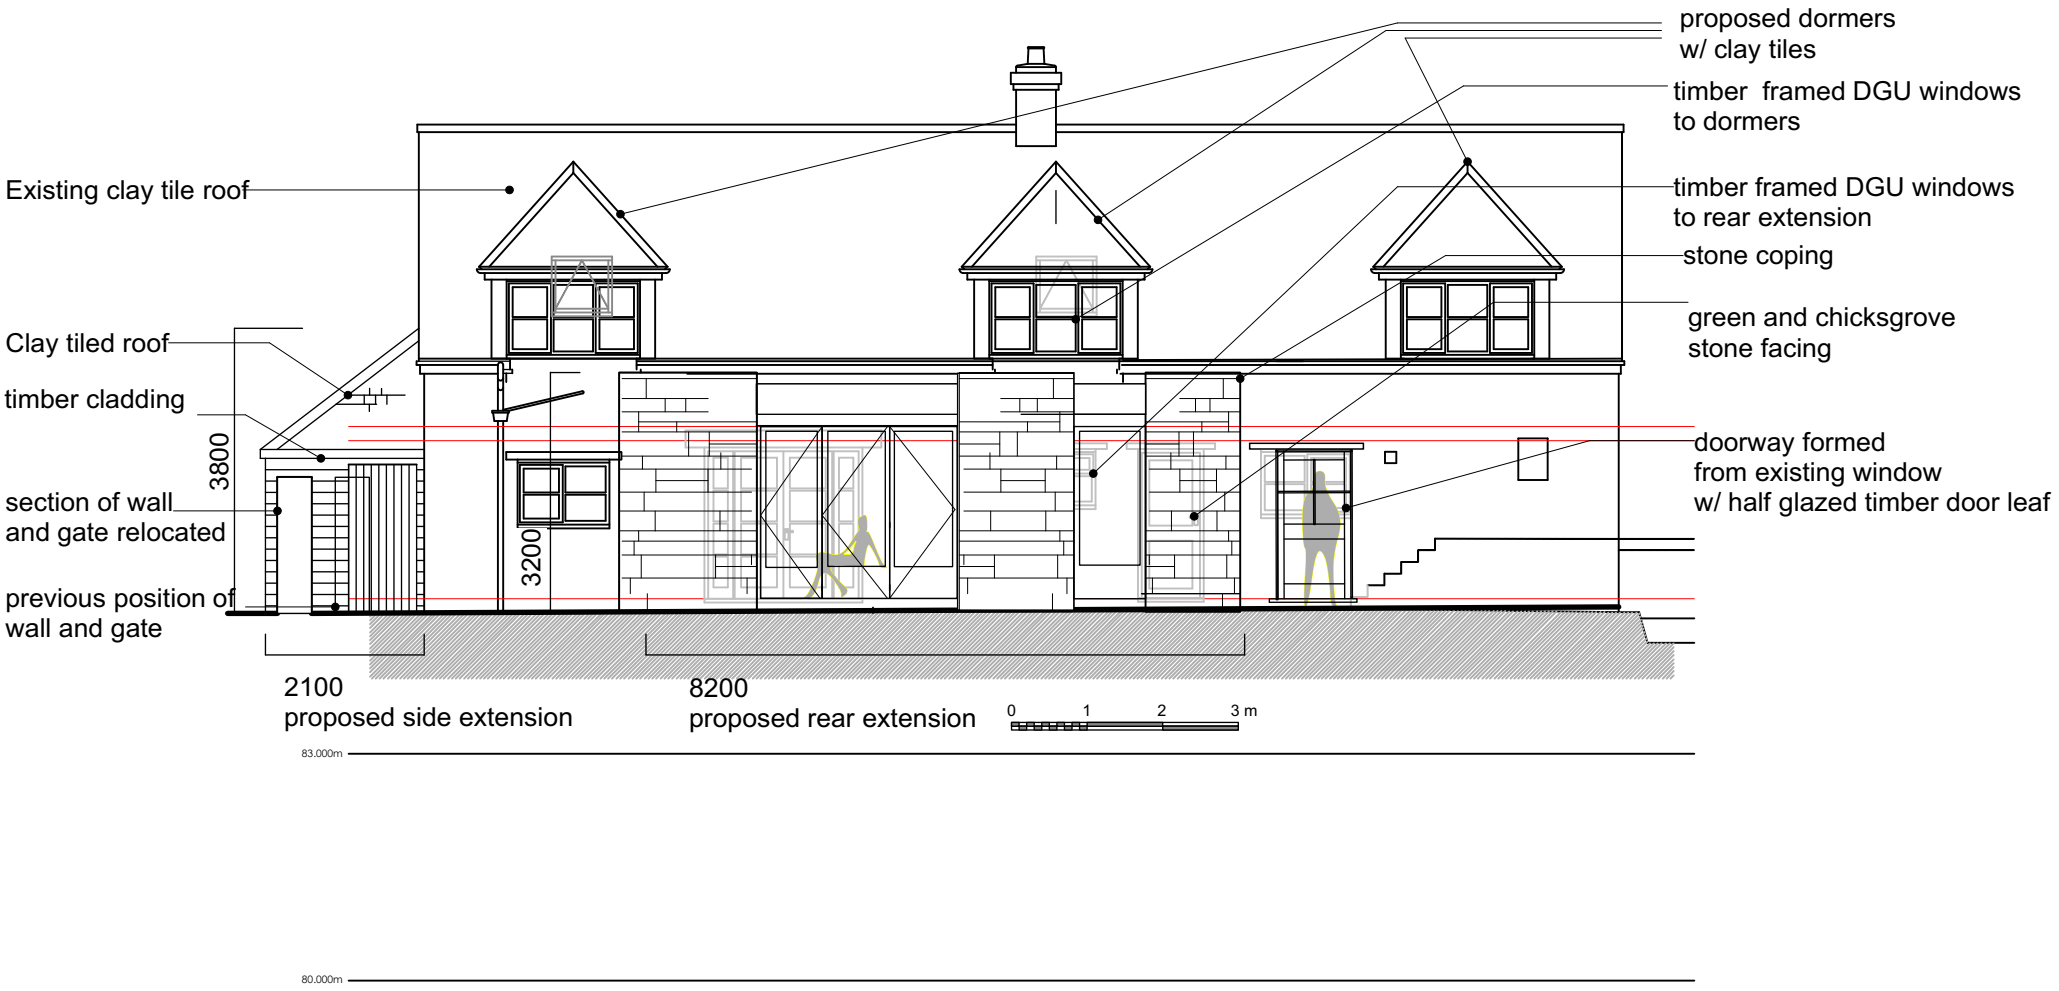


rev A 25.05.2023 Dormers and rear ele' of extension amended

NW Elevation Proposed

Brookside, Fovant
1:100 scale @ A4
03.03.2023

COMPARELLI ARCHITECT

John@comparelli.com comparelli.com 07932 025 040