

DO NOT SCALE FROM THIS DRAWING ALL DIMENSIONS TO BE CHECKED ON SITE PRIOR TO COMMENCEMENT. ANY DISCREPANCIES TO BE REPORTED IMMEDIATELY TO THE ARCHITECT.

0 1 2 3 4 5

Metres 1:50

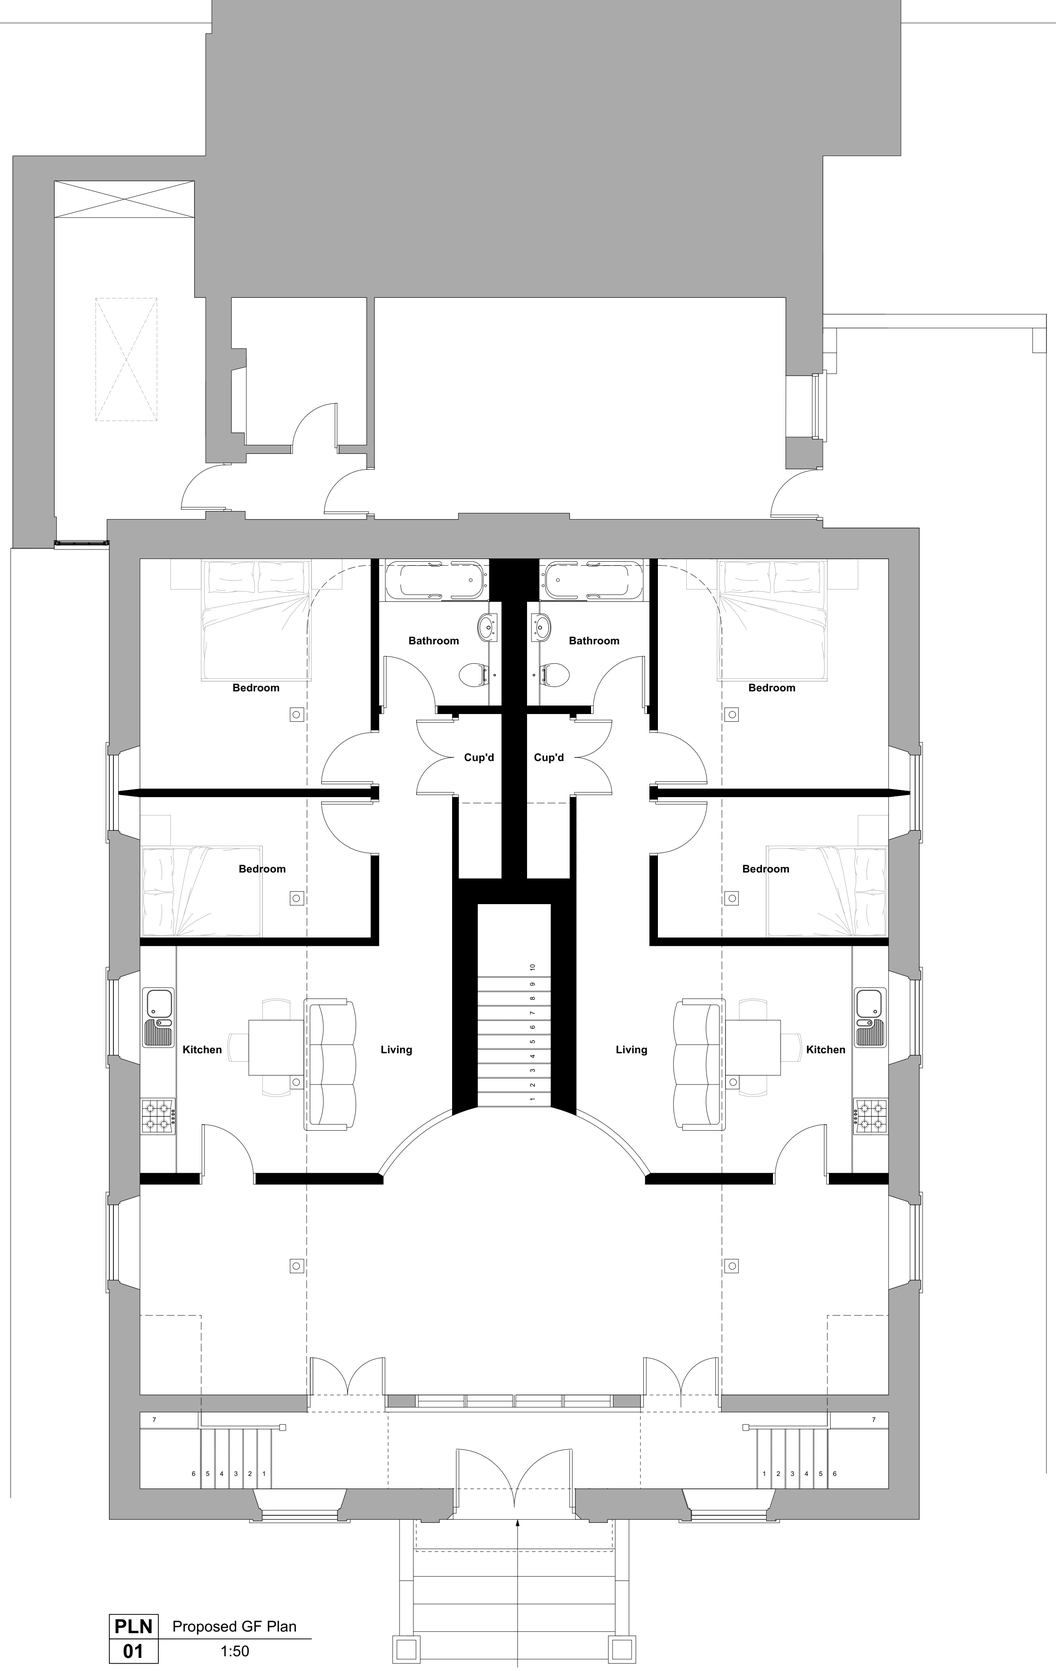

PLN 01 Proposed GF Plan 1:50

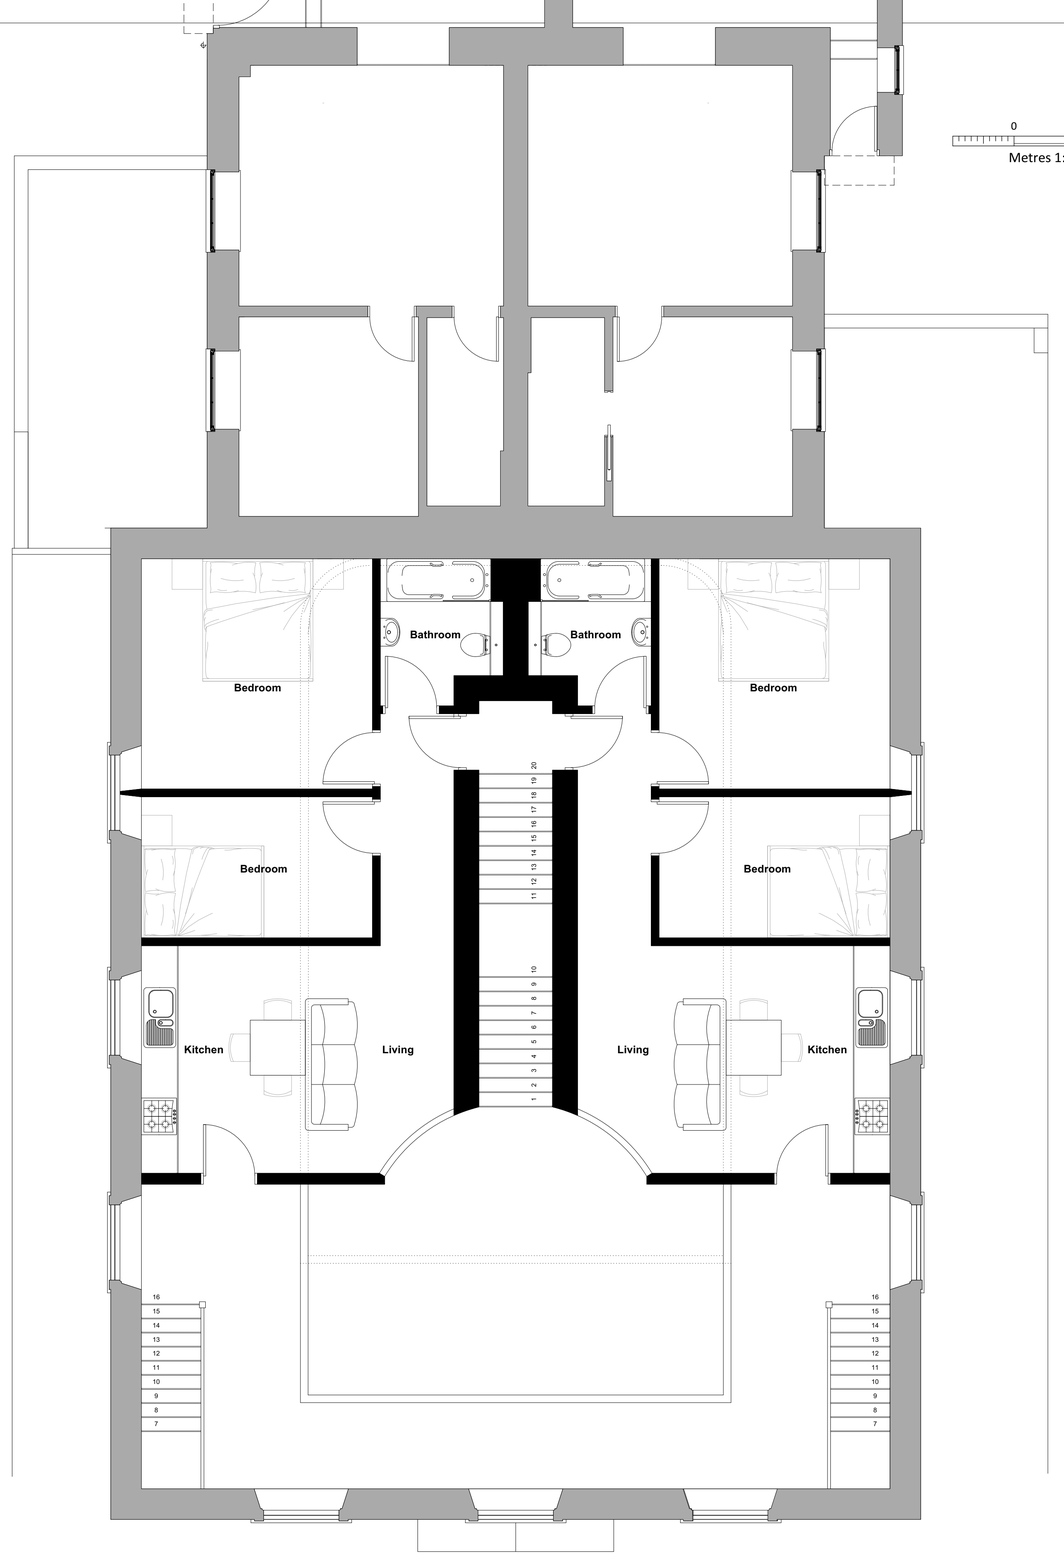

PLN 02 Proposed FF Plan 1:50

PAUL STEVENS ARCHITECTURE LTD
Unit 3 Boathouse Meadow Business Park
Cherry Orchard Lane
Salisbury
Wiltshire
SP2 7LD

Tel No: 01722 349384

THIS DRAWING IS COPYRIGHT. IT MUST NOT BE COPIED, USED OR DISCLOSED TO THIRD PARTIES WITHOUT PRIOR PERMISSION.

PROJECT:
Westbury Leigh Baptist Church
Westbury Leigh
Westbury
Wiltshire
BA13 3SU

DRAWING:

Proposed
GF & FF Plans

SCALE: 1:50 @ A1

DATE: 06 2023

DESIGN: ☐ PLANNING: ☒ BLDG REGS: ☐

TENDER: ☐ CONSTRUCTION: ☐

DRAWN: DJH DATE: 14/06/2023

CHECKED: DATE:

JOB No: 670A

DWG No: 38 REV: -

CURRENT: ☐

SUPERSEDED: ☐