DO NOT SCALE FROM THIS DRAWING ALL DIMENSIONS TO BE CHECKED ON SITE PRIOR TO COMMENCEMENT. ANY DISCREPANCIES TO BE REPORTED IMMEDIATELY TO THE ARCHITECT.

Heritage Aluminium Windows



In Line Slate Vent to Extracts



Bathroom/Kitchen / Extract Hoods through wall
Cast Iron Brick Company




Conservation Rooflights/ Sunpipes



Metal Wall Railings



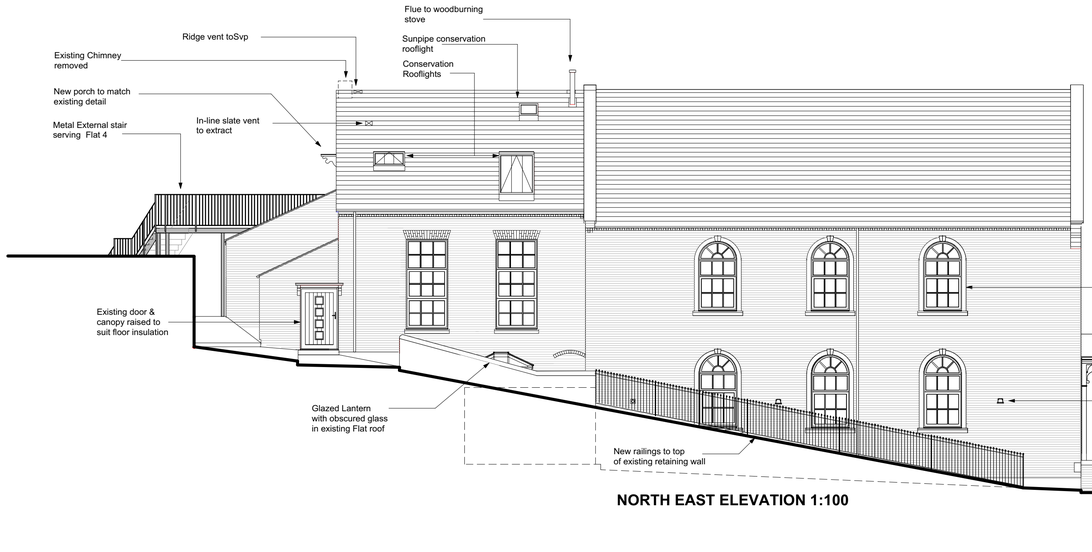

NORTH EAST ELEVATION 1:100




NORTH WEST ELEVATION 1:100

SOUTH WEST ELEVATION 1:100



SOUTH EAST ELEVATION 1:100

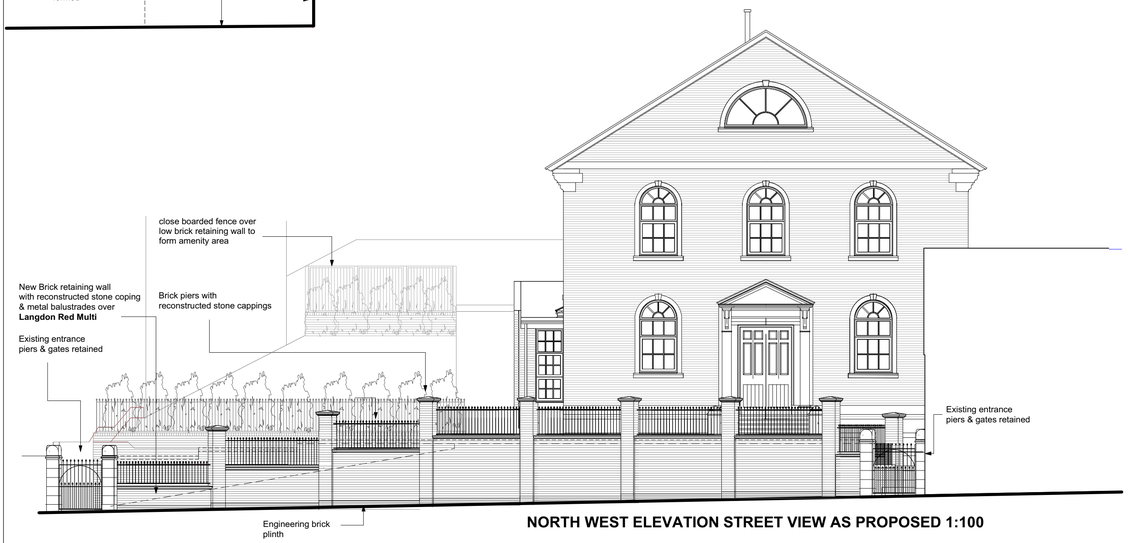

NORTH WEST ELEVATION STREET VIEW AS PROPOSED 1:100



NORTH WEST ELEVATION STREET VIEW AS EXISTING 1:100

PAUL STEVENS ARCHITECTURE
108a FISHERTON STREET, SALISBURY, WILTSHIRE
SP2 7QY

Tel No: 01722 349384
Fax: 01722 331578

THIS DRAWING IS COPYRIGHT. IT MUST NOT BE COPIED, USED OR DISCLOSED TO THIRD PARTIES WITHOUT PRIOR PERMISSION.

PROJECT:

WESTBURY LEIGH BAPTIST CHURCH

DRAWING:

Proposed Elevations

SCALE: 1:100 @ A1

DATE: 04 2018

DESIGN: PLANNING: BLDG REGS:

TENDER: CONSTRUCTION:

DRAWN: NB DATE: 19/04/2018

CHECKED: DATE:

JOB No: 670A

DWG No: 12 REV: A

CURRENT:

SUPERSEDED: