


NORTH EAST ELEVATION 1:100




NORTH WEST ELEVATION 1:100




SOUTH WEST ELEVATION 1:100

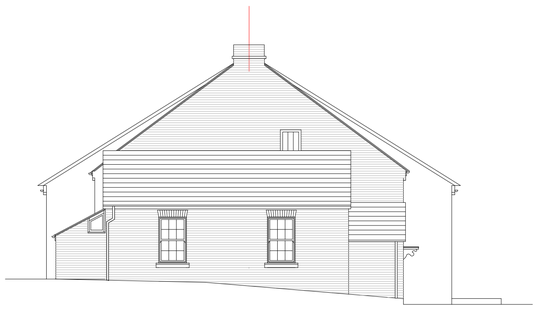


SOUTH EAST ELEVATION 1:100

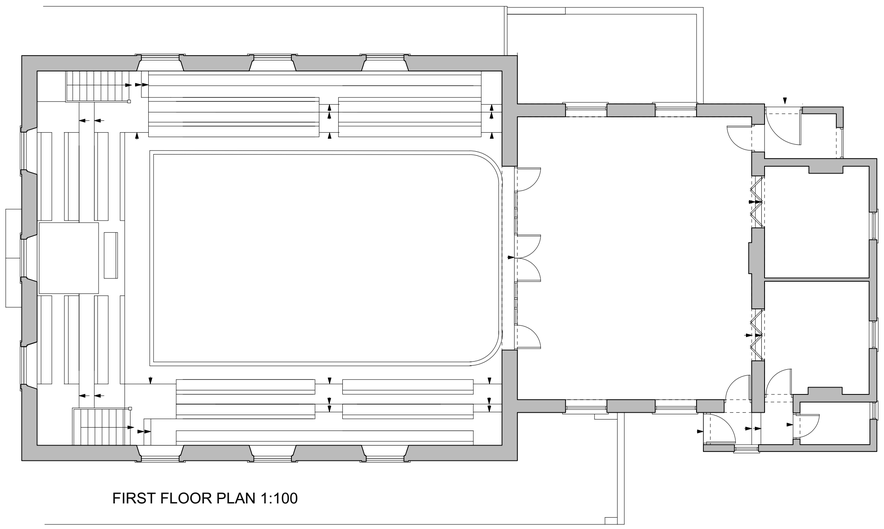

FIRST FLOOR PLAN 1:100

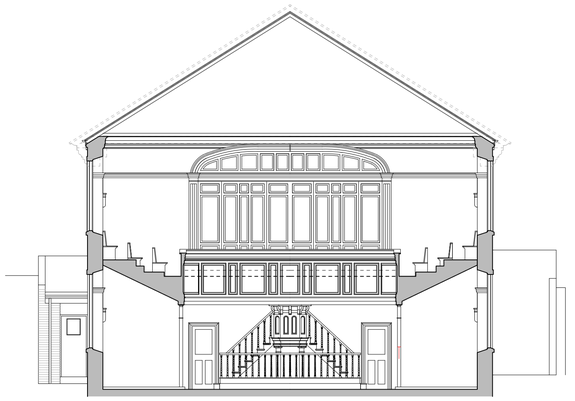

SECTION 1:100

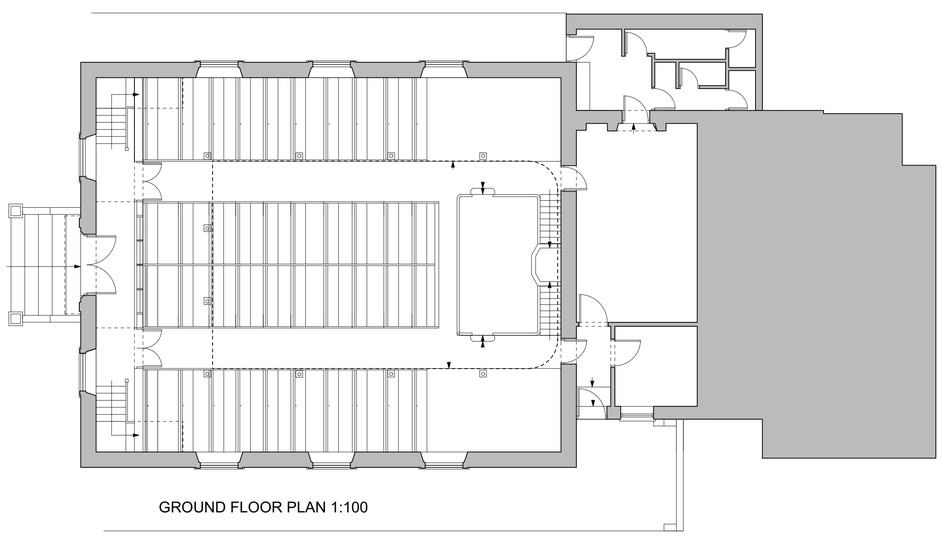

GROUND FLOOR PLAN 1:100



LONG SECTION 1:100

PAUL STEVENS ARCHITECTURE
108a FISHERTON STREET, SALISBURY,
WILTSHIRE
SP2 7QY

Tel No: 01722 349384
Fax: 01722 331578

THIS DRAWING IS COPYRIGHT. IT MUST NOT BE COPIED, USED OR DISCLOSED TO THIRD PARTIES WITHOUT PRIOR PERMISSION.

PROJECT:

Baptist Church
Westbury Leigh

DRAWING:

Existing
Plans & Elevations

SCALE: 1:100 @ A1

DATE: 04 2016

DESIGN: ☐ PLANNING: ☐ BLDG REGS: ☐

TENDER: ☐ CONSTRUCTION: ☐

DRAWN: NB DATE: 01/04/2016

CHECKED: DATE:

JOB No: 670A

DWG No: 16 REV:

CURRENT: ☐

SUPERSEDED: ☐