


Rev	Drn	Date	Description
-	-	-	-

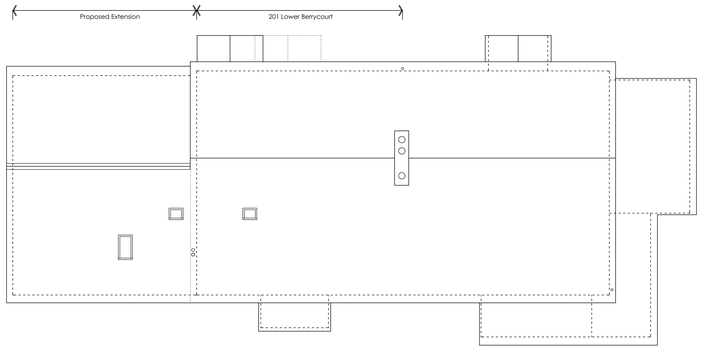

Roof Plan 1:100

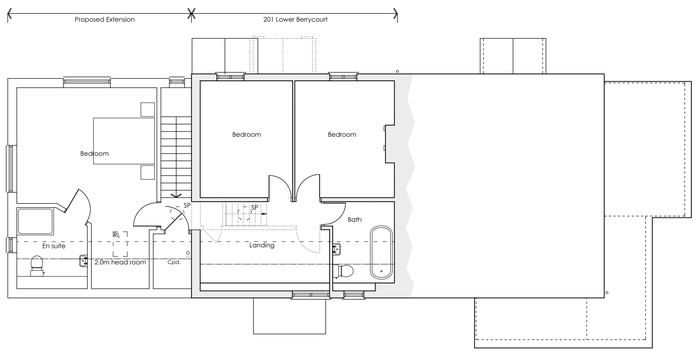

First Floor Plan 1:100

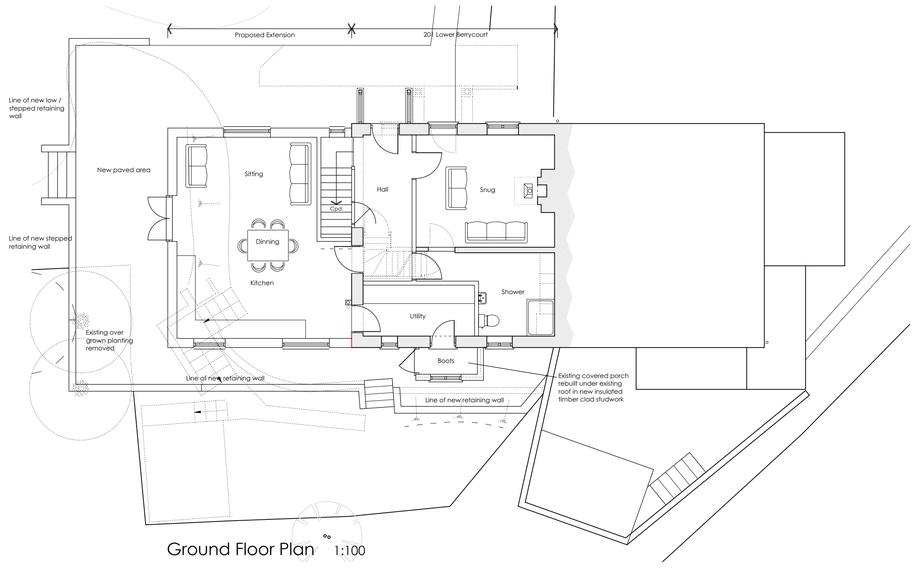


Ground Floor Plan 1:100




North West Elevation 1:100




South West Elevation 1:100

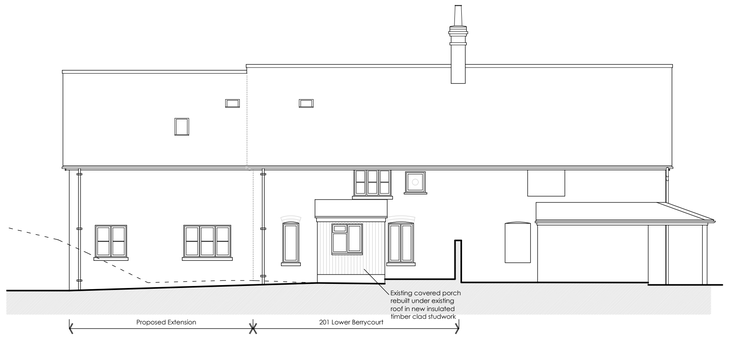

South East Elevation 1:100

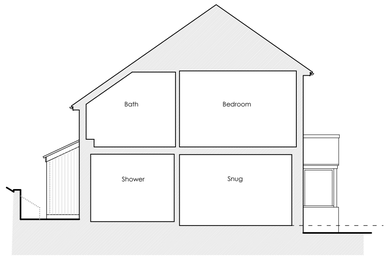

North East Elevation / Typical Section 1:100

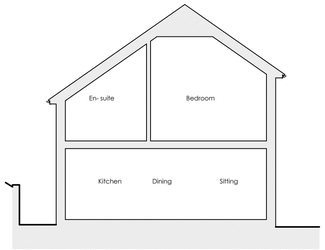

Typical Extension Section 1:100


MATERIALS

Roof - New / extension -
Tiles to match existing.

Walls - Existing -
Existing brickwork rendered

New / extension -
Render

Windows - New & replacement windows to be upvc (white) traditional styled flush / balanced casements

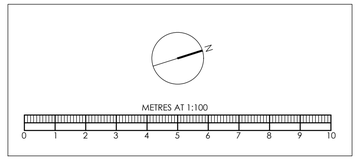

BRIMBLE LEA
Chartered Planning Consultants & Architects
Unit 3, Kingsmead Business Park,
Gillingham, Dorset, SP8 5FB
T (01747) 823232 www.brimblelea.com

PROJECT
201 Lower Berrycourt,
Donhead St. Mary,
Shaftesbury,
SP7 9DT.

DRAWING Proposed Extension
Plans, Elevations and Section as Proposed

SCALE 1:100 @ A1

DRAWING ORIGINATOR MA

DRAWING No. 22065 - 4

REVISION

DATE June 2023