
Rev	Drn	Date	Description

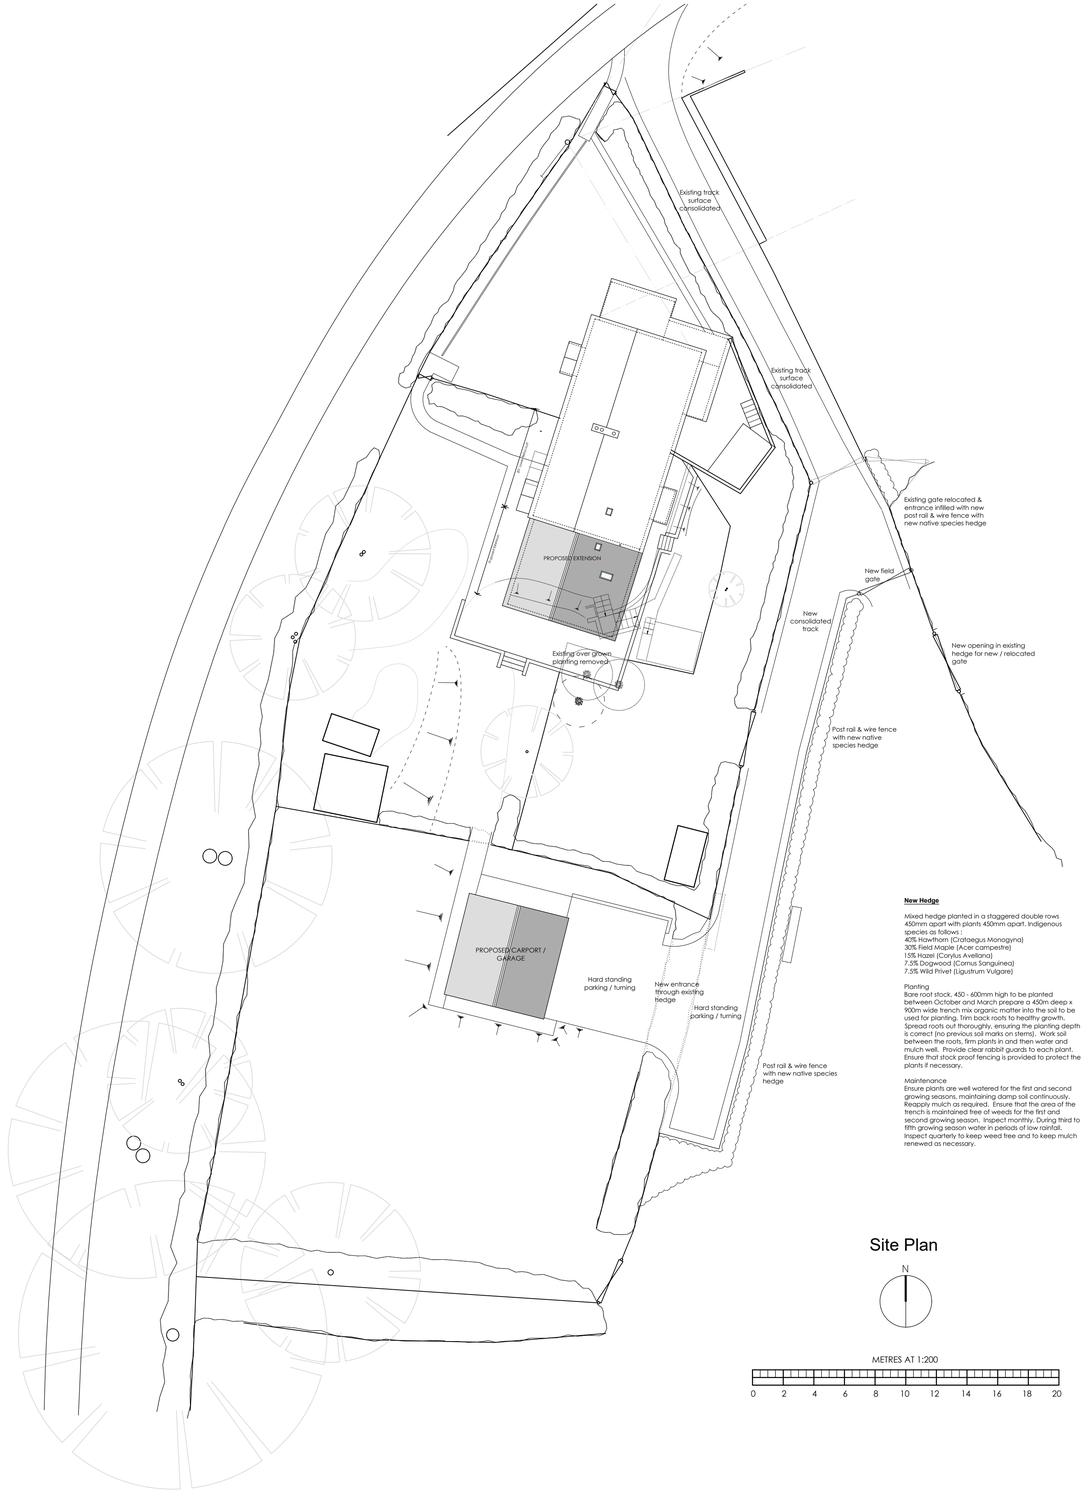

New Hedge

Mixed hedge planted in a staggered double rows 450mm apart with plants 450mm apart. Indigenous species as follows :
40% Hawthorn (Crataegus Monogyna)
30% Field Maple (Acer campestre)
15% Hazel (Corylus Avellana)
7.5% Dogwood (Cornus Sanguinea)
7.5% Wild Privet (Ligustrum Vulgare)

Planting
Bare root stock, 450 - 600mm high to be planted between October and March prepare a 450m deep x 900m wide trench mix organic matter into the soil to be used for planting. Trim back roots to healthy growth. Spread roots out thoroughly, ensuring the planting depth is correct (no previous soil marks on stems). Work soil between the roots, firm plants in and then water and mulch well. Provide clear rabbit guards to each plant. Ensure that stock proof fencing is provided to protect the plants if necessary.


Maintenance
Ensure plants are well watered for the first and second growing seasons, maintaining damp soil continuously. Reapply mulch as required. Ensure that the area of the trench is maintained free of weeds for the first and second growing season. Inspect monthly. During third to fifth growing season water in periods of low rainfall. Inspect quarterly to keep weed free and to keep mulch renewed as necessary.

Site Plan

N

METRES AT 1:200

0 2 4 6 8 10 12 14 16 18 20

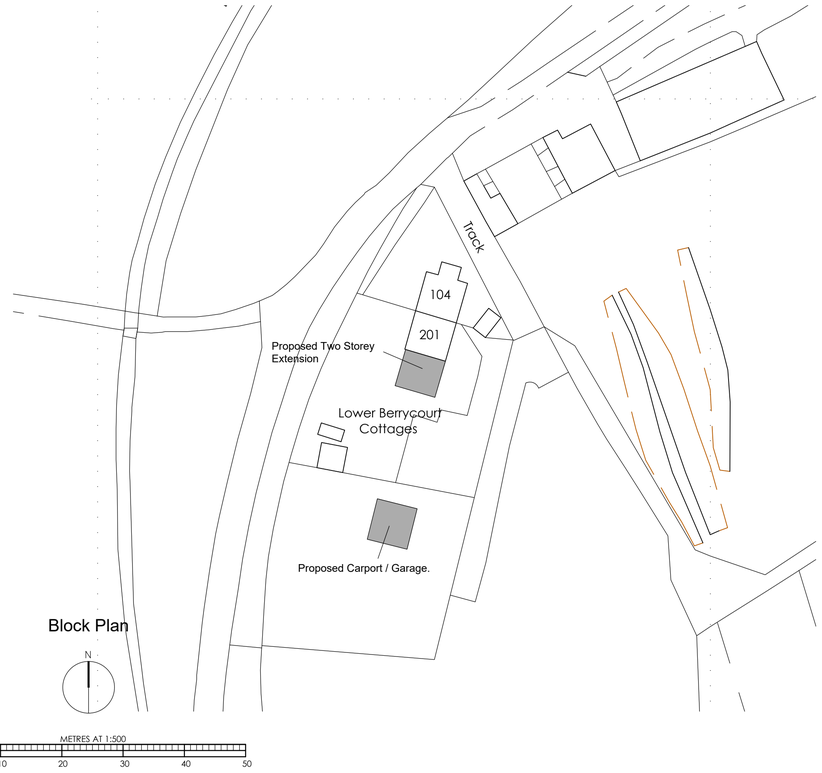


Block Plan

N

METRES AT 1:500

0 10 20 30 40 50

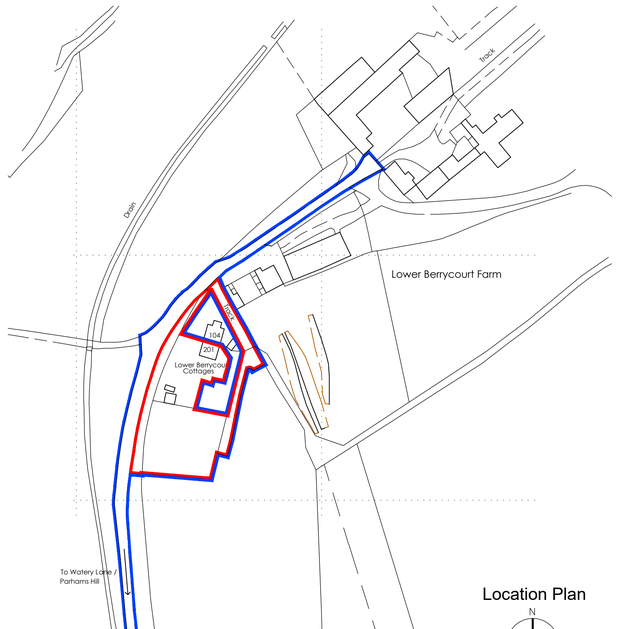

Location Plan

N

METRES AT 1:1250

0 20 40 60 80 100

BRIMBLE LEA

Chartered Planning Consultants & Architects

Unit 3, Kingsmead Business Park,
Gillingham, Dorset, SP8 5FB

T (01747) 823232 www.brimblelea.com

PROJECT
201 Lower Berrycourt,
Donhead St. Mary,
Shaftesbury,
SP7 9DT.

DRAWING
Site & Location Plans as Proposed

SCALE 1:200, 1:500, 1:1250 @ A1

DRAWING ORIGINATOR MA

DRAWING No. 22065 - 3

REVISION

DATE June 2023