


Proposed Front Elevation
Scale 1:100

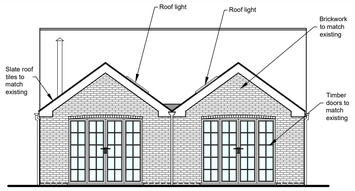


Proposed Rear Elevation
Scale 1:100




Proposed Side Elevation
Scale 1:100




Proposed Side Elevation
Scale 1:100

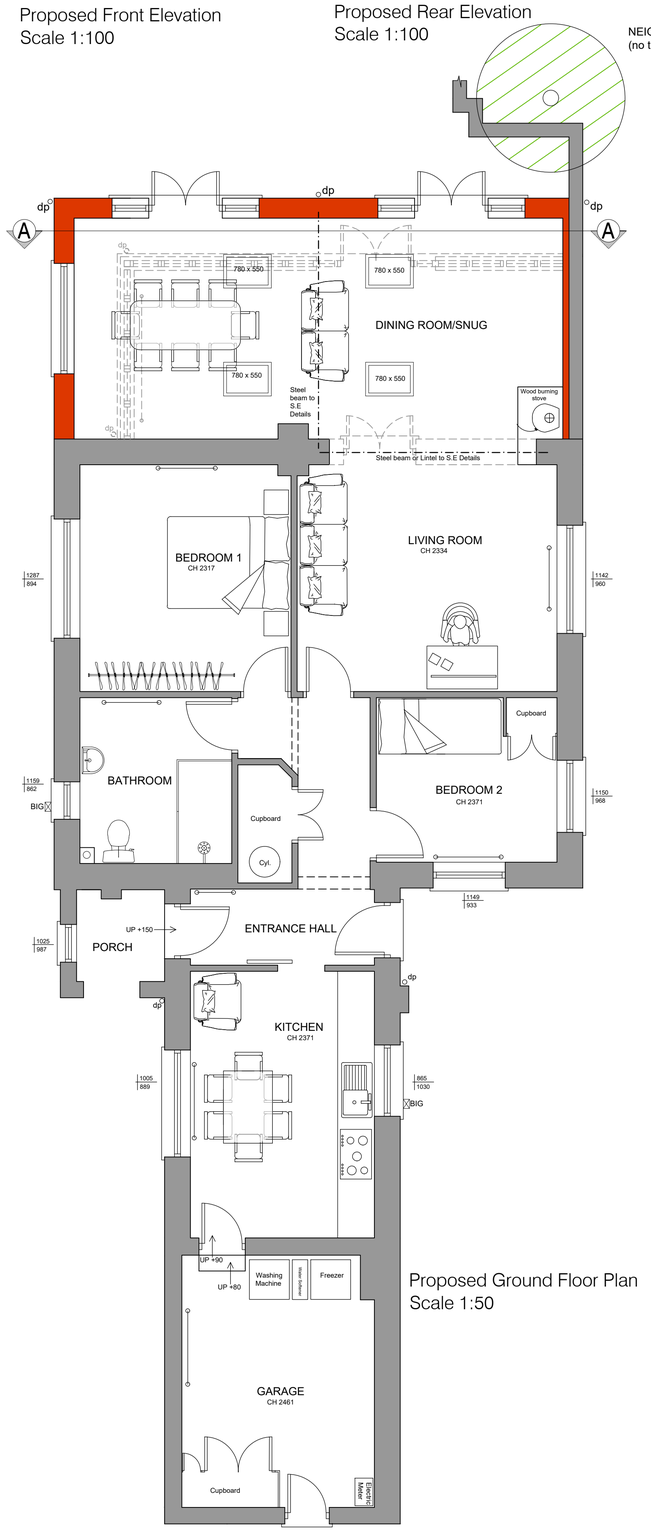

Proposed Ground Floor Plan
Scale 1:50

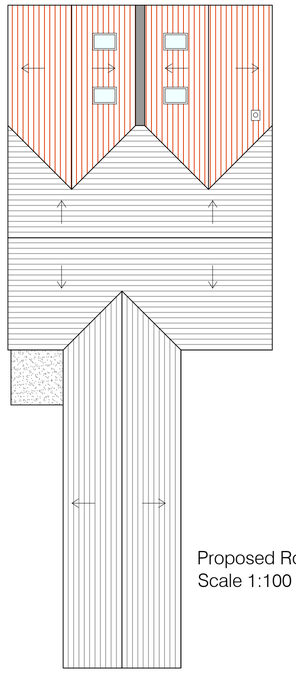

Proposed Roof/Site Plan
Scale 1:100

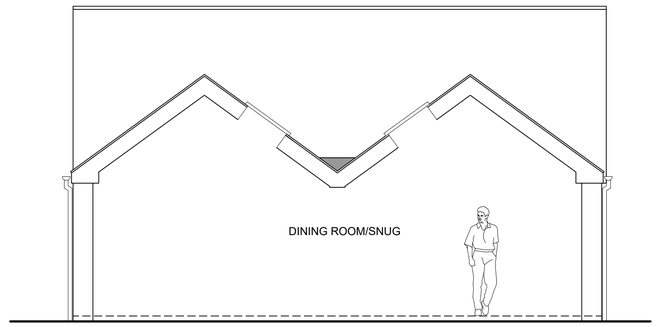

Proposed Side Section A - A
Scale 1:50


North

1:50 [m]
0 0.5 1.0 1.5 2.0 2.5


1:100 [m]
0 1 2 3 4 5

1:500 [m]
0 5 10 15 20 25

1:1250 [m]
0 20 40 60

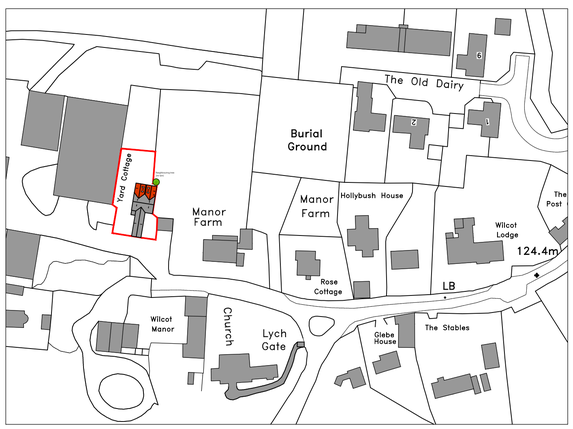

Proposed Location Plan
Scale 1:1250

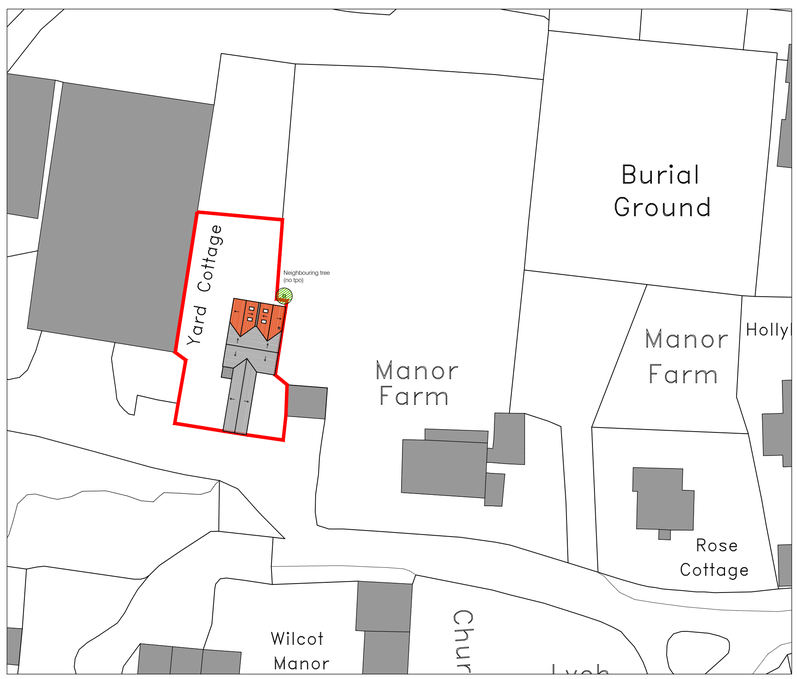

Proposed Block Plan
Scale 1:500

Drawing for Planning Purposes only.
Not to be Used for Construction.

Tuttle architectural services
Ground Floor
6 Pelhams Court
Marlborough
Wiltshire SN8 2AG
T. 01672 518 278
E. info@tuttlearchserv.co.uk
facebook.com/tuttlearchserv
W. tuttlearchserv.co.uk

Job Title
Proposed Single Storey Extension to Replace Rear Conservatory @ Yard Cottage, Wilcot Manor Farm, Wilcot, Pewsey, Wilts, SN9 5NS

Mr & Mrs T Maidment

Drawing Title
Proposed Floor Plan, Elevations, Roof/Site Plan and Block & Location Plan

DRAWING NUMBER	REV
Wilcot Manor Farm - Proposed 02	

REVISIONS

SCALE	DATE	DRAWN BY	PAPER SIZE	JOB No.
As Indicated	Aug 2022	CS	A1	1413