This drawing is copyright and shall not be reproduced without the Architect's consent.
This drawing may be scaled for planning purposes only.
Any discrepancies from this drawing should be notified to the Architect.
If in doubt, ask.

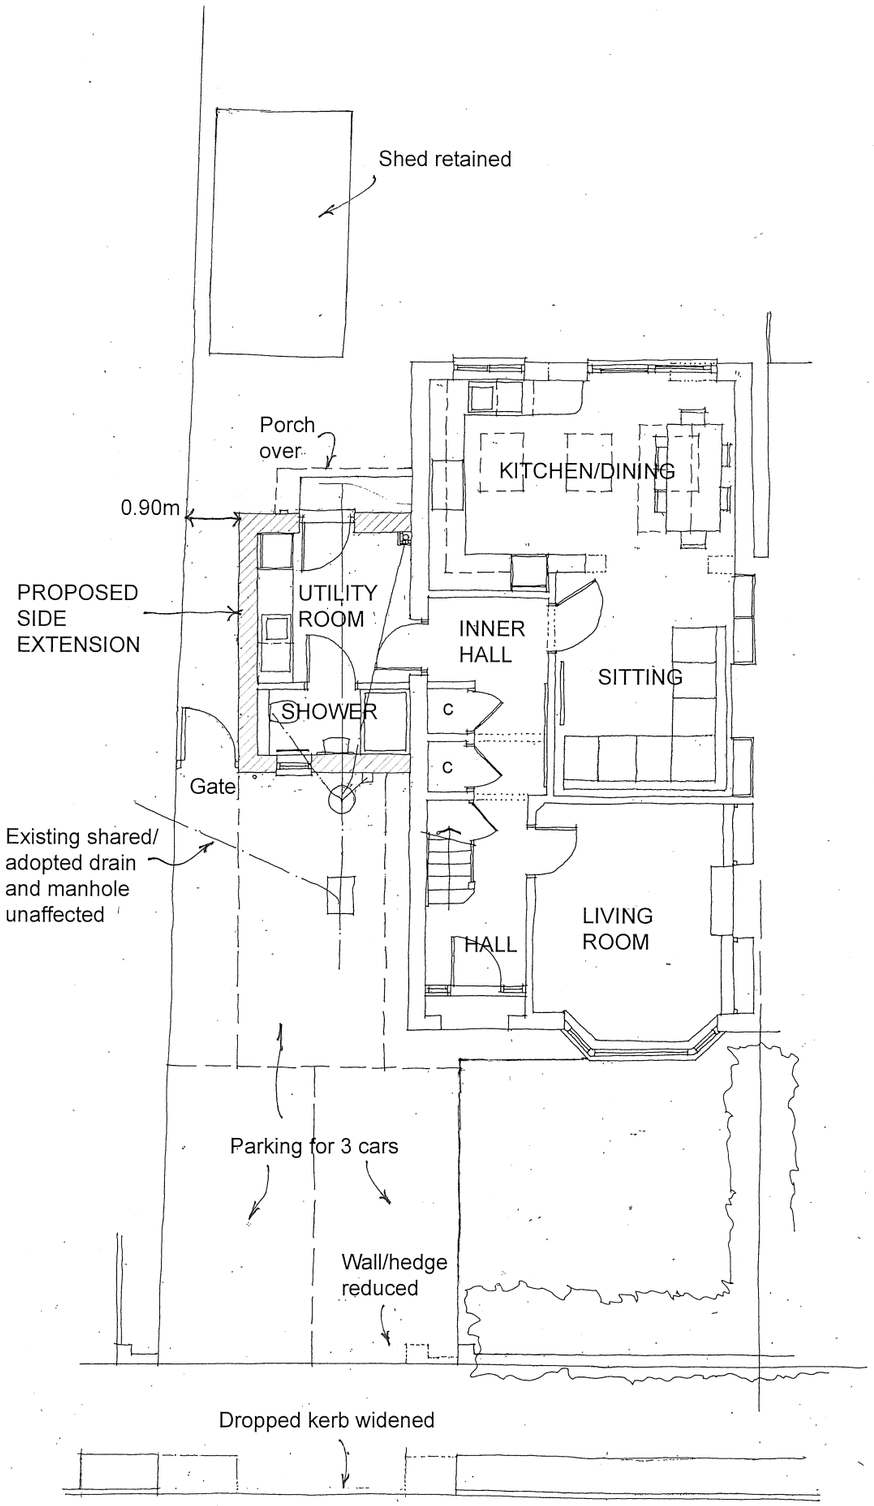

GROUND FLOOR PLAN

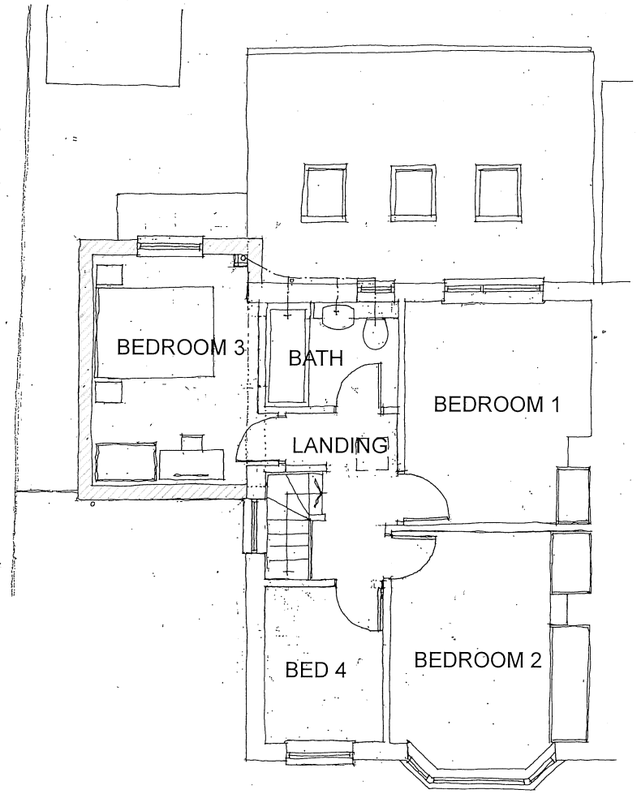

FIRST FLOOR PLAN

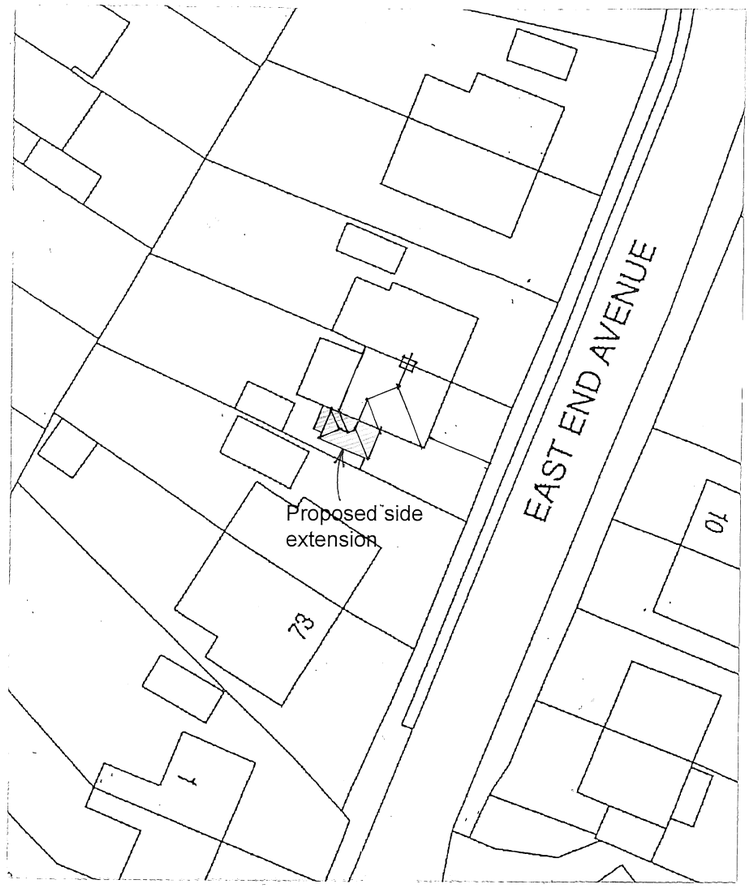

SITE BLOCK PLAN AS PROPOSED 1:500

EXTENSION AND ALTERATIONS at 71 EAST END AVENUE, WARMINSTER, WILTSHIRE

FLOOR PLANS AND SITE BLOCK PLAN AS PROPOSED

221067/03 Scale as noted at A3

0 5m 1:100 Floor plans

0 25m 1:500 Site block plan

www.bta-architects.co.uk