



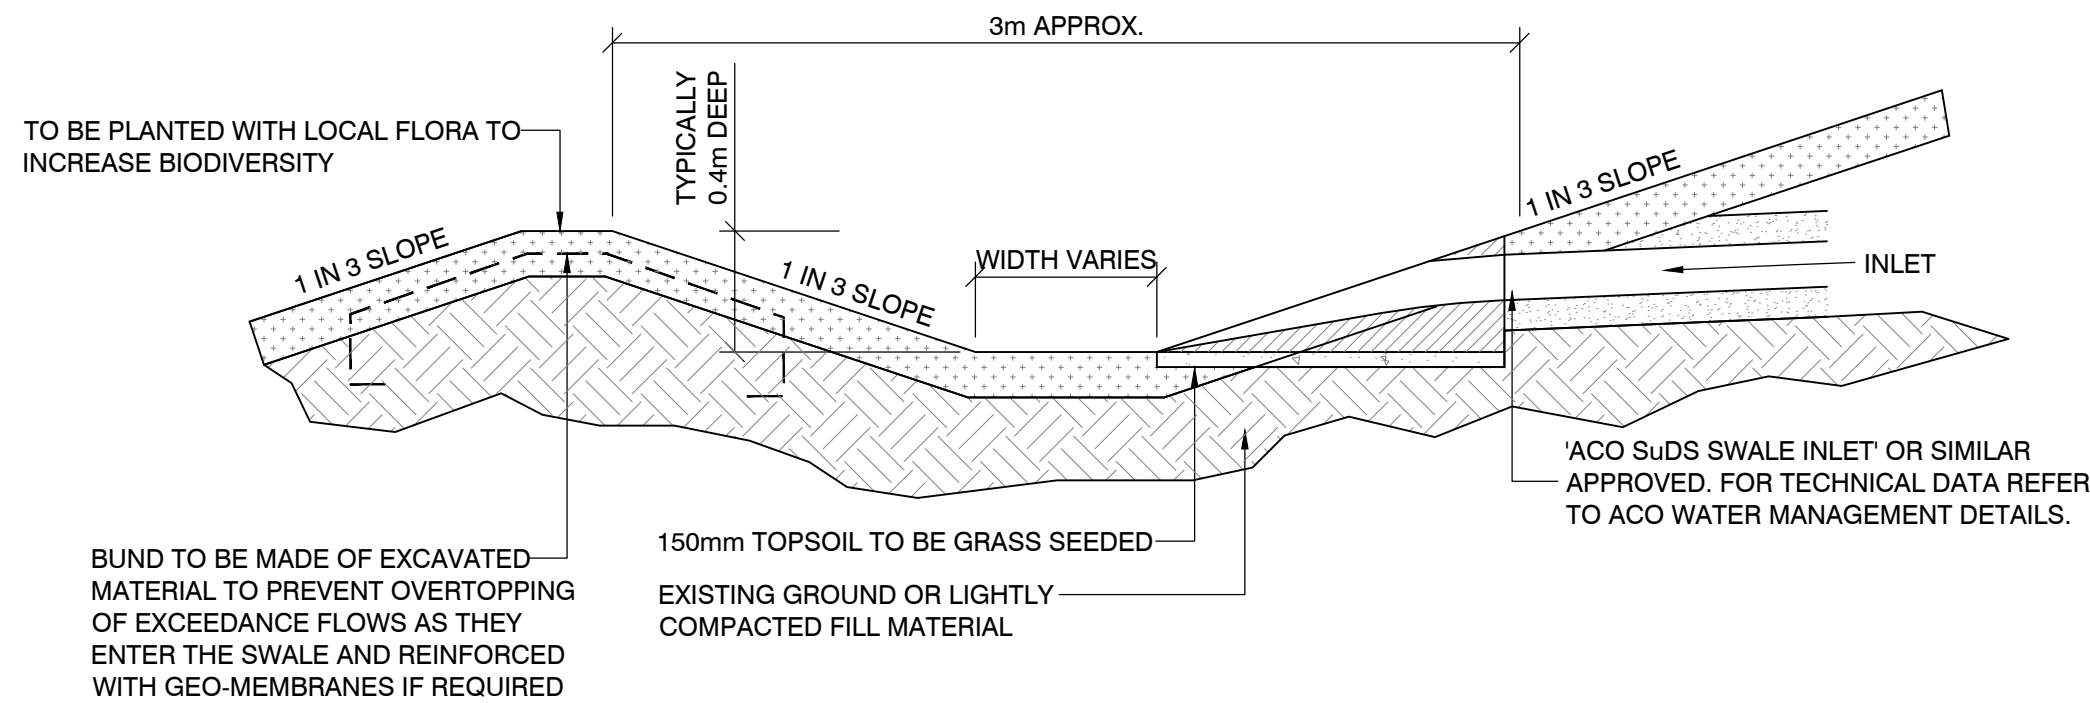


TYPICAL SECTION THROUGH PROPOSED SWALE
SCALE 1:25

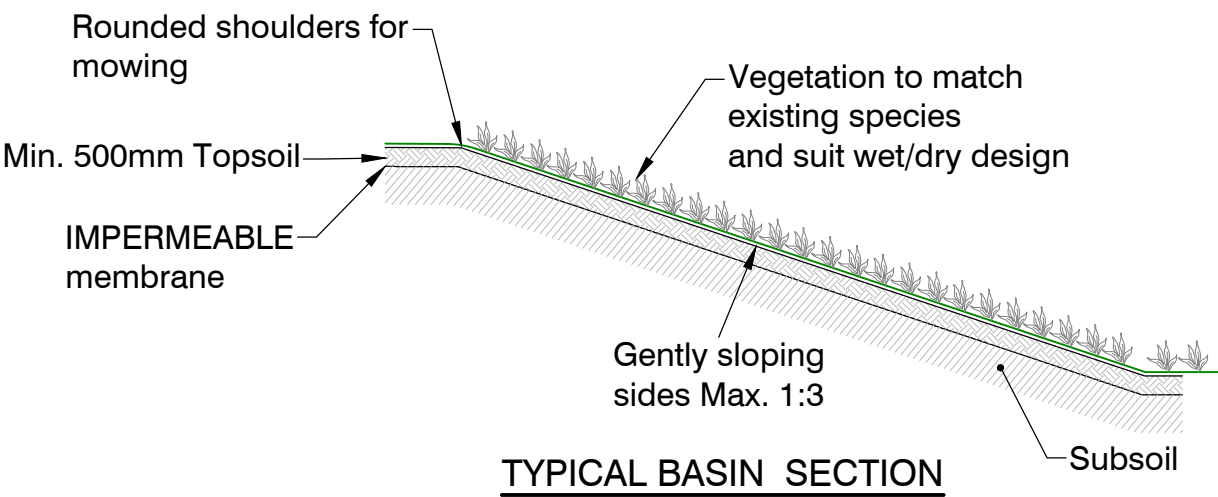


ALL FEATURES ARE
PRELIMINARY ONLY AND
SUBJECT TO DETAILED DESIGN


TENDER

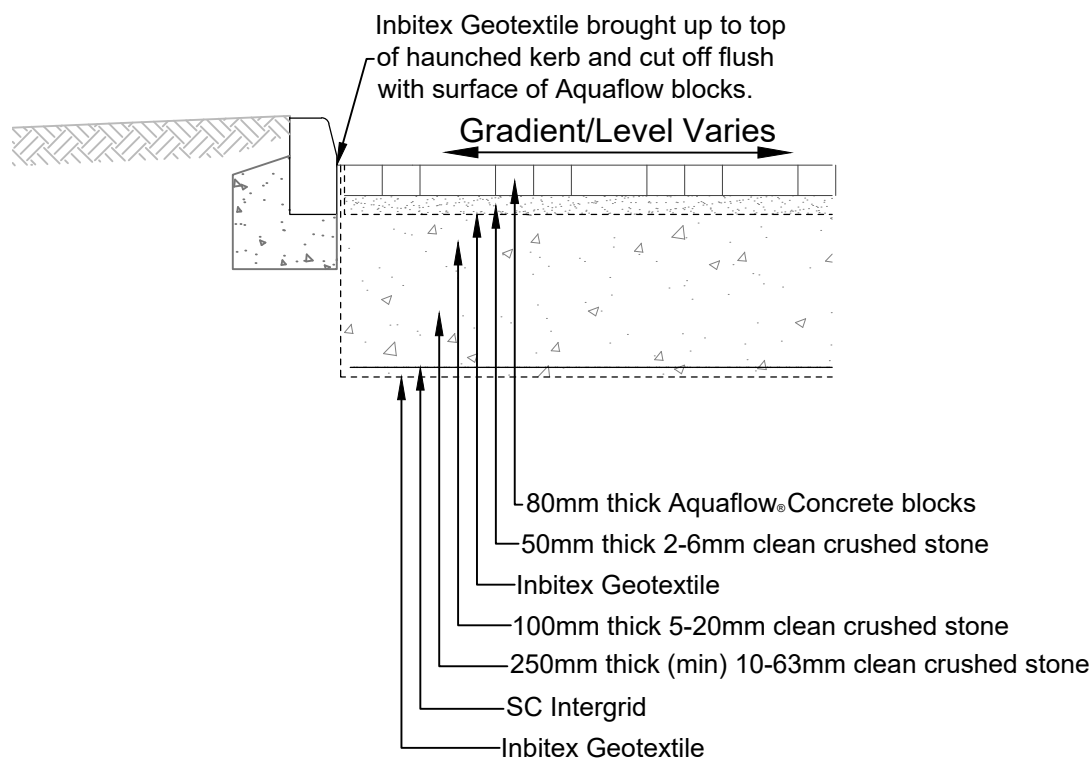


TYPICAL PERMEABLE PAVING SECTION

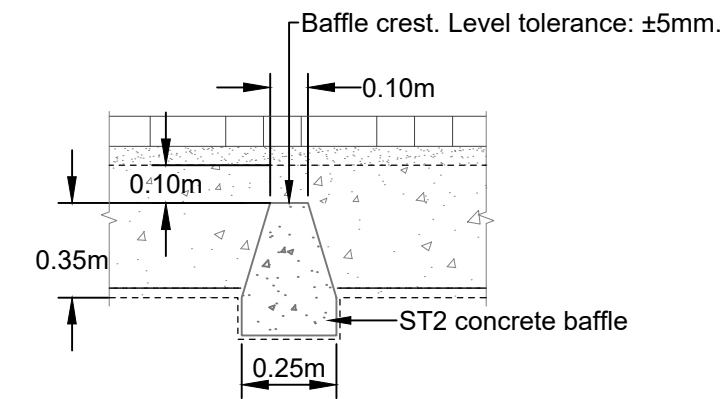



CONCRETE BAFFLE DETAIL

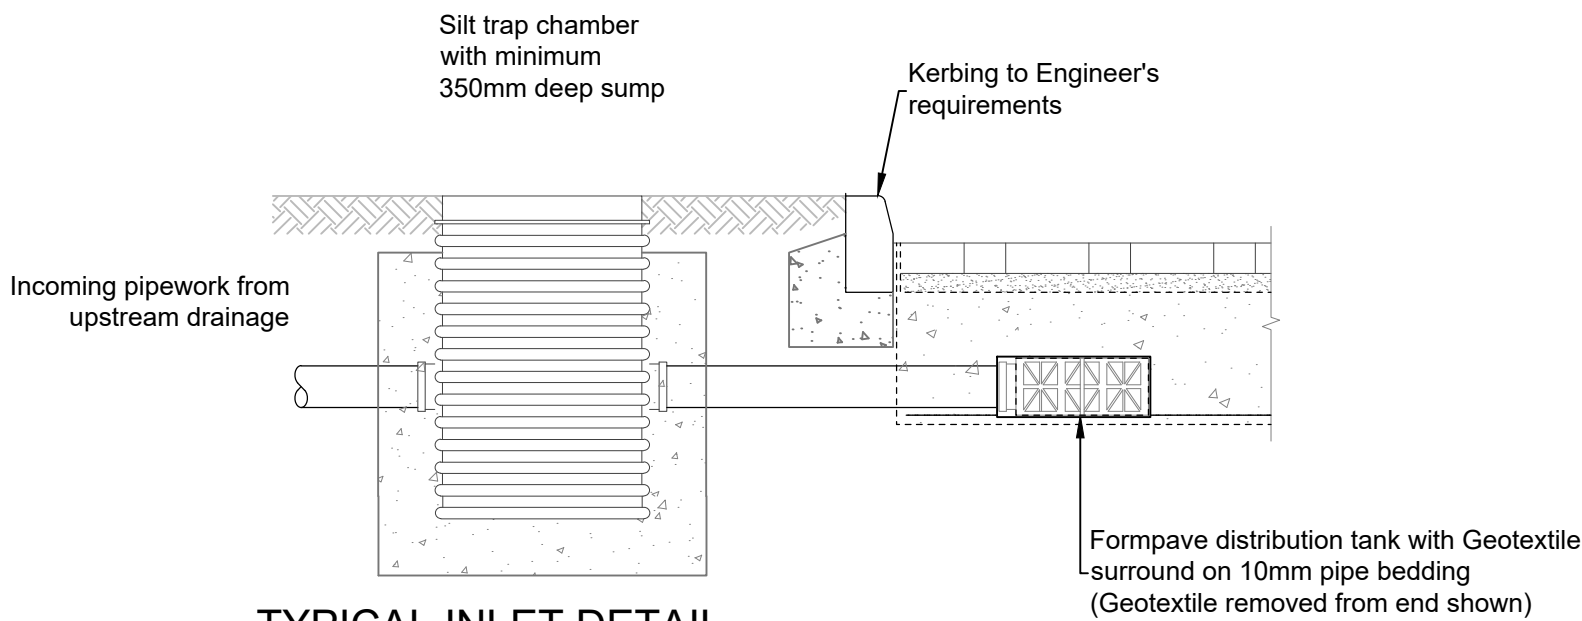

TYPICAL INLET DETAIL
(SINGLE SIZE 0.35 x 0.70 x 0.15m DEEP)

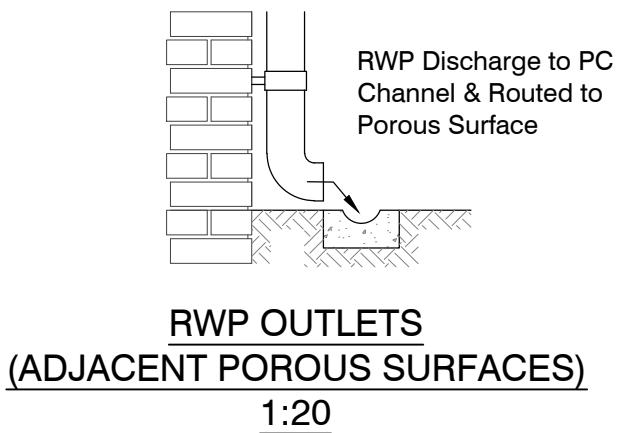

TYPICAL SECTION THROUGH TANKED EDGES
ADJACENT BUILDINGS

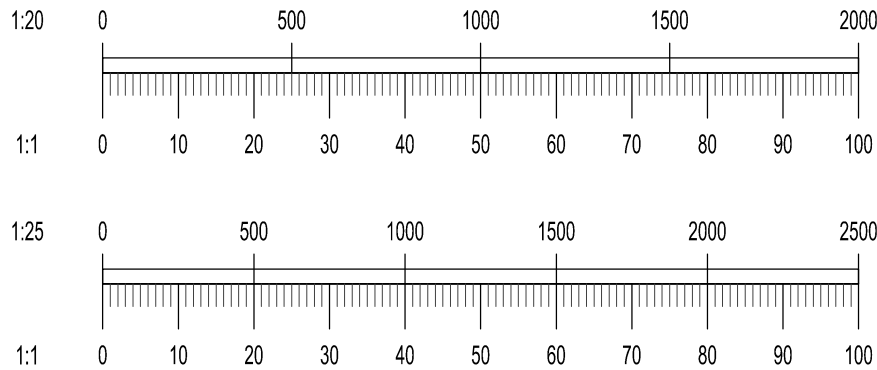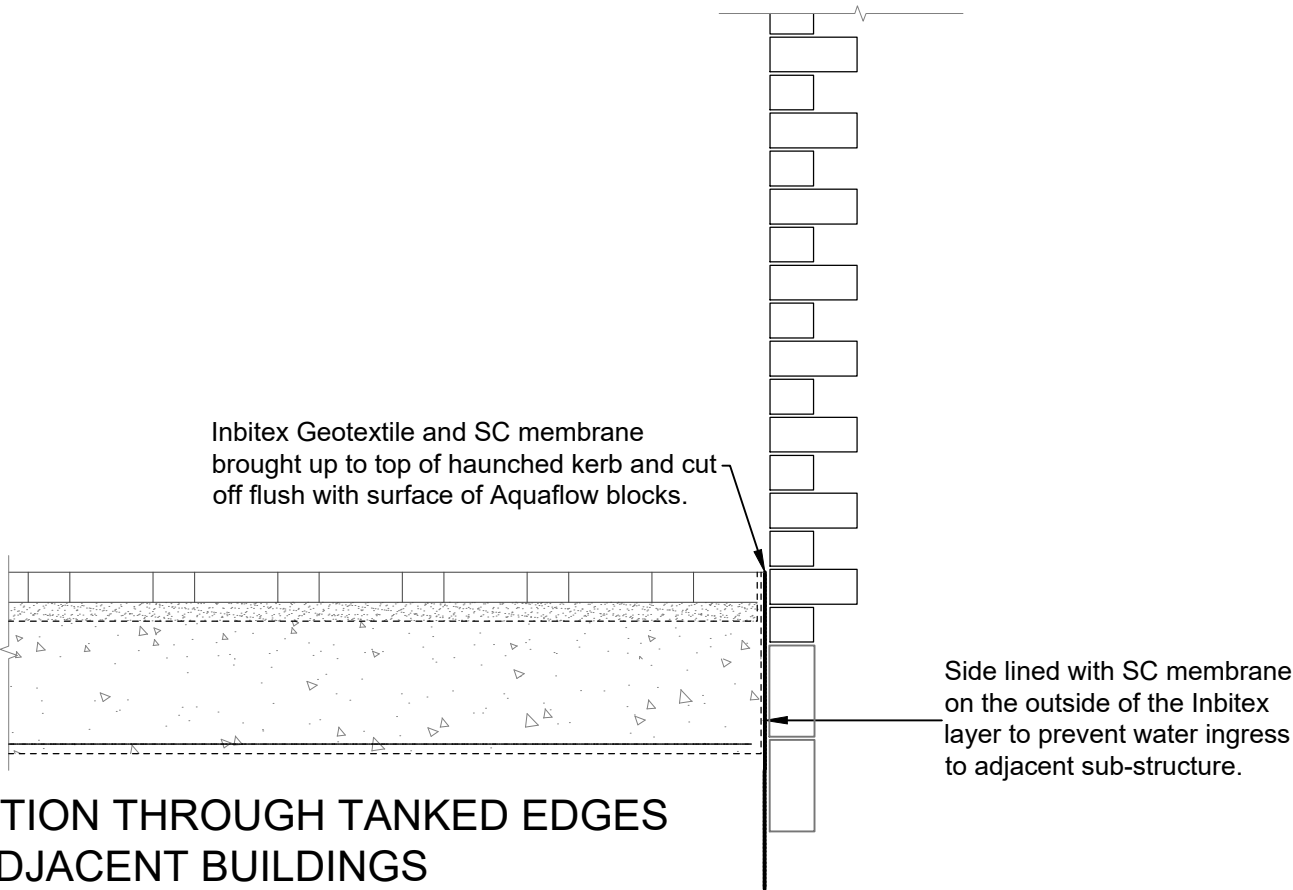

D	15.09.22	REVISED TO TENDER	RWP
C	28.03.22	BASIN SECTION ADDED	RWP
B	24.08.21	ISSUED FOR PLANNING	ML
Rev	Date	Description	By

Dimensions to be verified on site.
This drawing should not be scaled. Use figured dimensions only.
Any discrepancies should be referred to the Engineer prior to work being put in hand.
This drawing is copyright.

QuadConsult Limited
Columbus House, Village Way
Greenmeadow Business Park
Cardiff
CF15 7NE
029 2077 9644
contactus@quadconsult.co.uk
www.quadconsult.co.uk

QuadConsult
ENGINEERS IN PARTNERSHIP
Consulting Civil & Structural Engineers

BELLWAY HOMES

HILPERTON
SUD's Details

TENDER

Designed by	Drawn by	Checked by	Date	Scales @ A2 size
RWP	RWP	SM	Mar '21	As Shown

Drawing No

21007 - C-405-DET-D