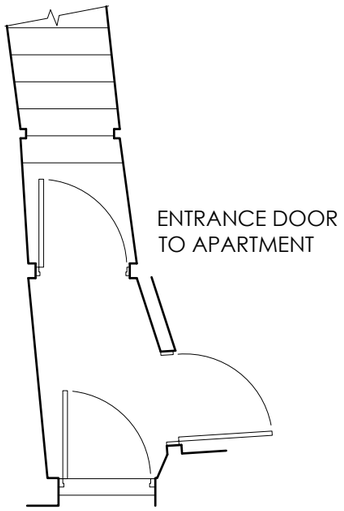

GROUND FLOOR PLAN
SCALE - 1:50 @ A3

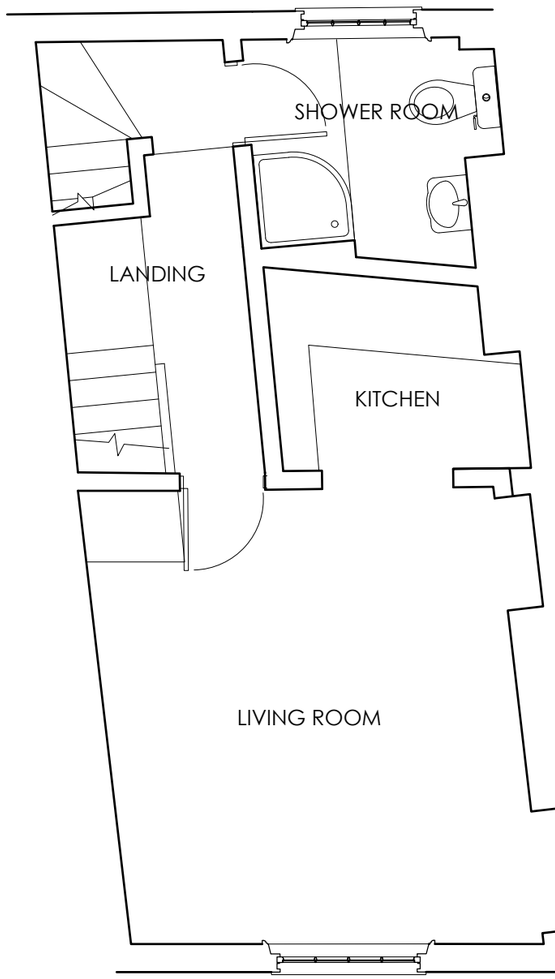

FIRST FLOOR PLAN
SCALE - 1:50 @ A3

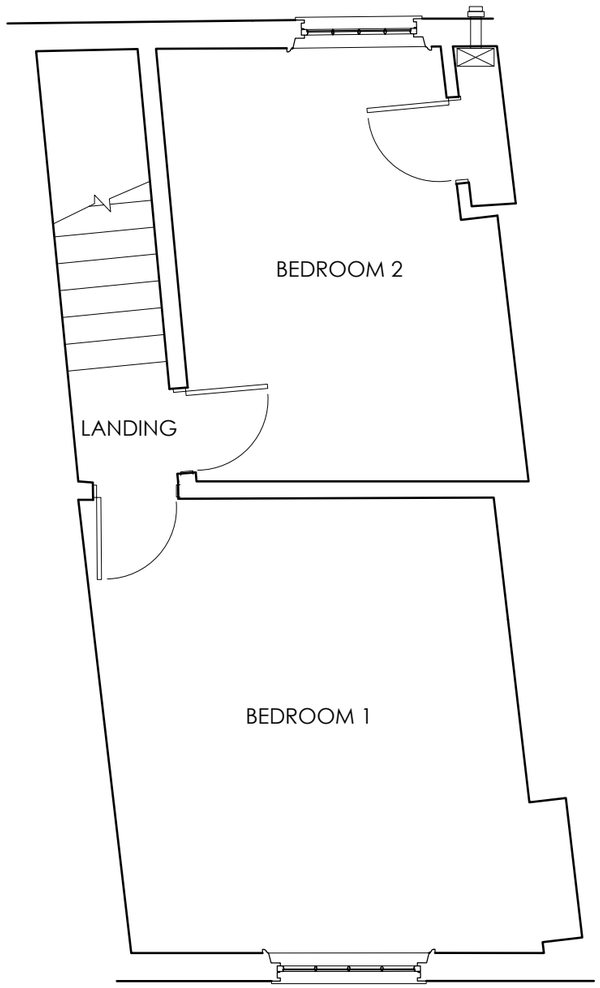

SECOND FLOOR PLAN
SCALE - 1:50 @ A3

0 0.5 1.0 1.5 2.5 5m
Scale 1:50

N

ARCHITECTURE

28 GEORGE STREET, WARMINSTER, BA12 8QB
ALTERATIONS TO UPPER FLOORS
EXISTING / PROPOSED FLOOR PLANS @ 1:50
DWG No. 0316 PL02