NORTH ELEVATION AS APPROVED

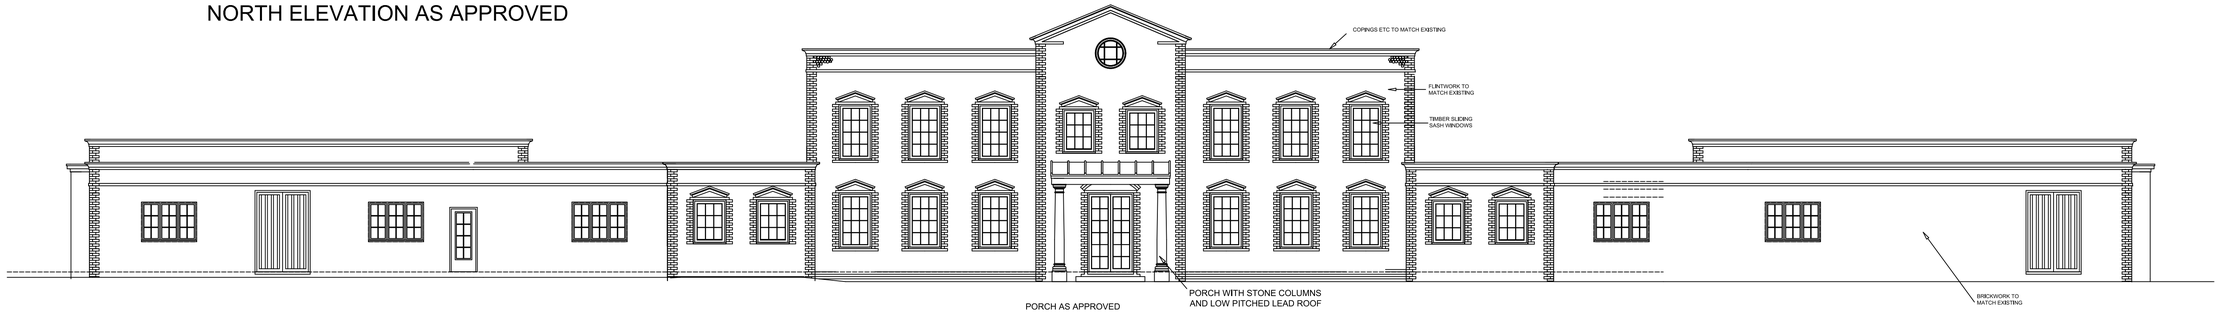

PORCH AS APPROVED

NORTH ELEVATION

NORTH ELEVATION AS PROPOSED

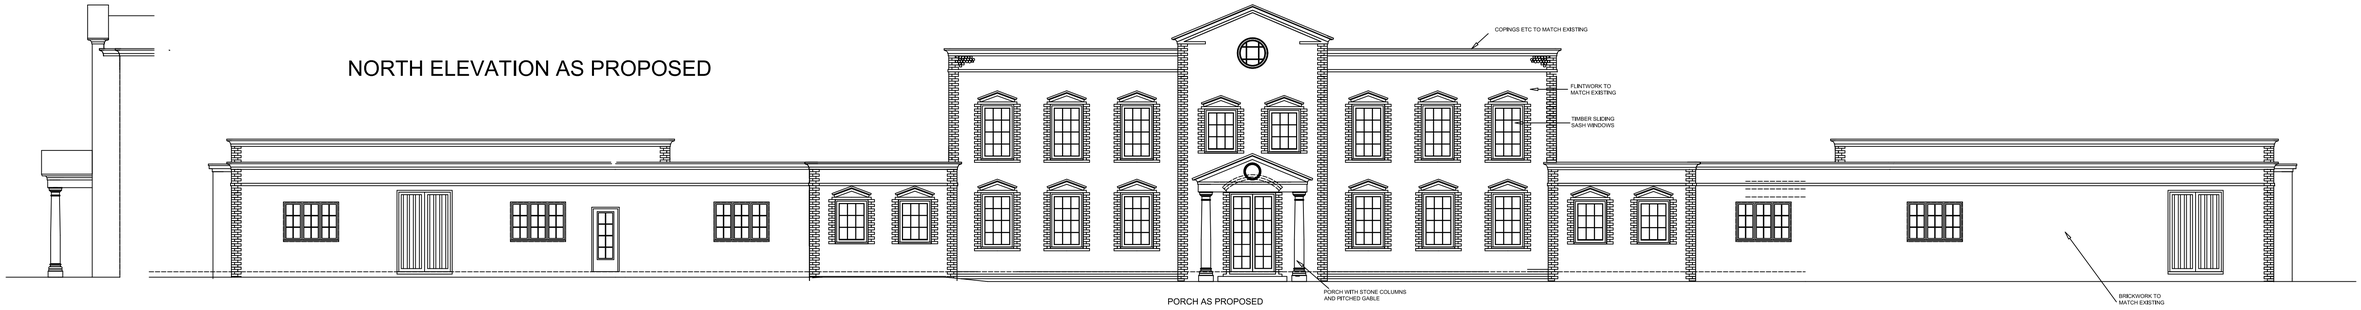

PORCH AS PROPOSED

NORTH ELEVATION

SIDE ELEVATION OF PROPOSED PORCH

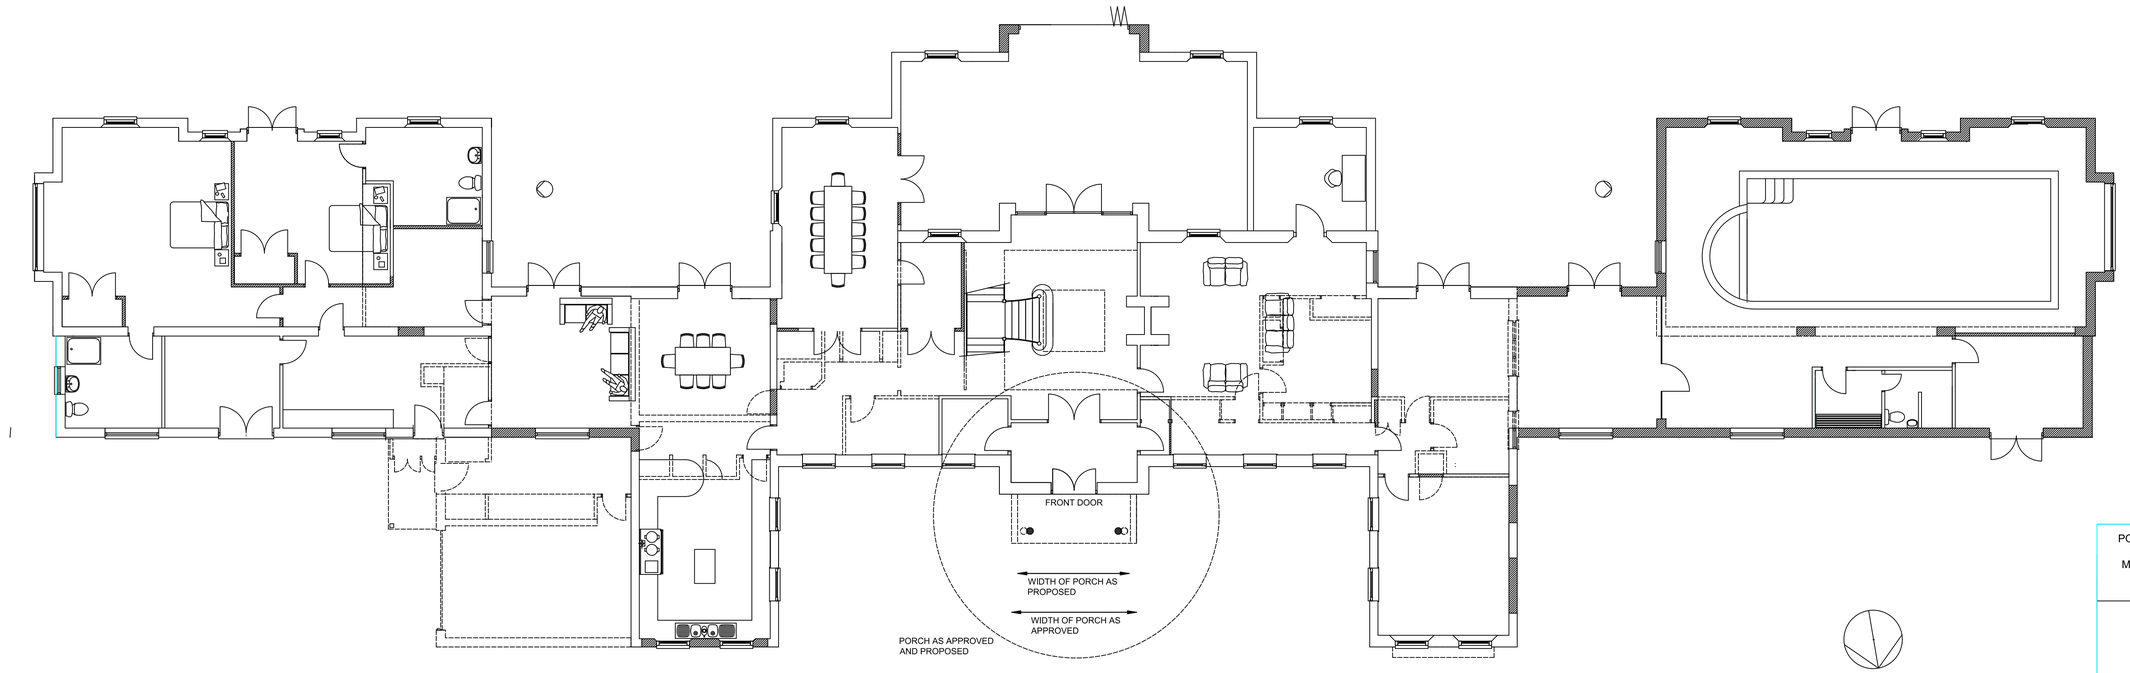

GROUND FLOOR PLAN

0 1 2 3 4 5 6 7 8 9 10

SCALE IN METRES

POUND HOUSE OARE
FOR
MR AND MRS CARTY

ELEVATIONS
AS PROPOSED

scale 1:100@A1 May 2023

Andrew Bumphrey Architects
2/3 Silverless Street
Marlborough

842 /1