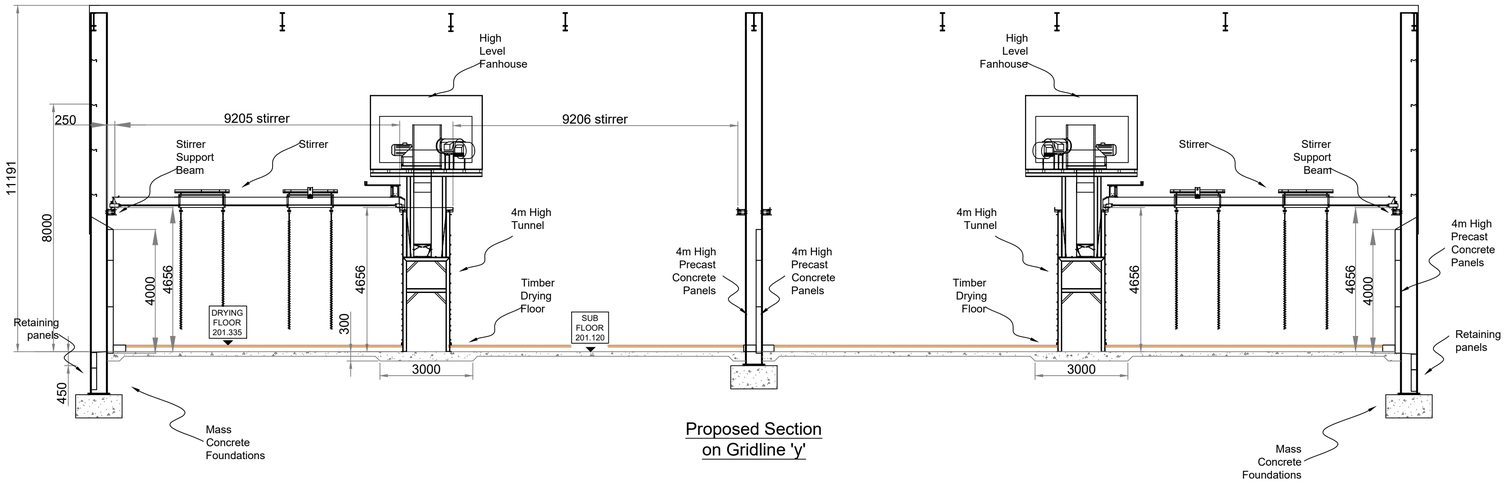

Proposed Section on Gridline 'y'

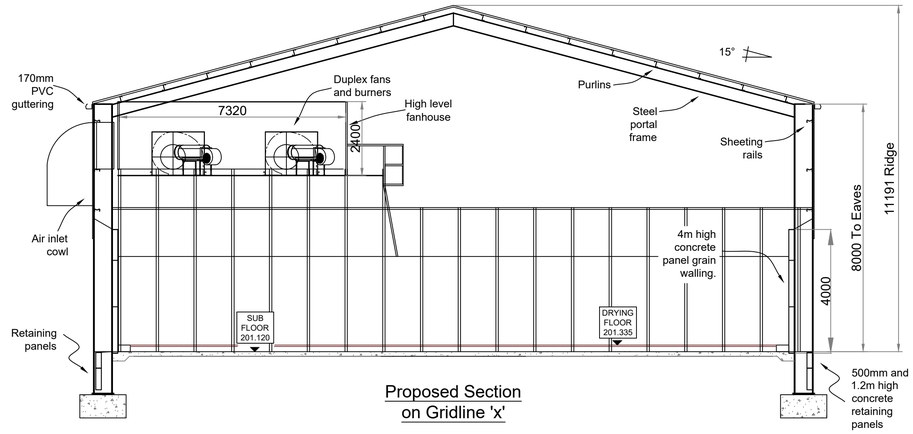

Proposed Section on Gridline 'x'

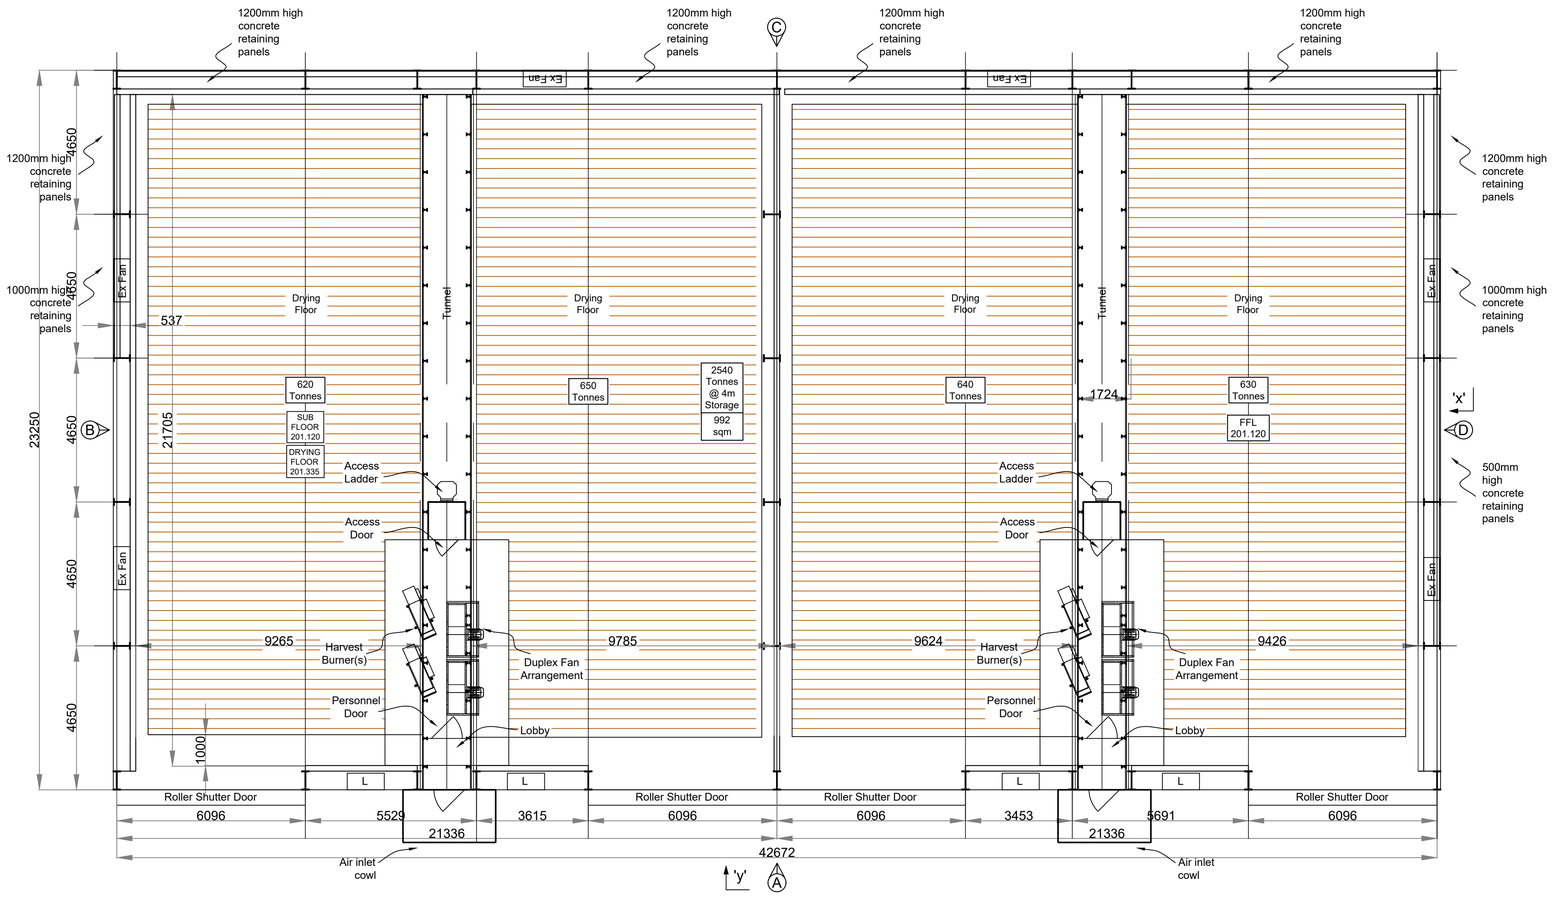

Proposed Plan

0cm 2cm 4cm 6cm 8cm 10cm
0m 2m 4m 6m 8m 10m

1:100 Scale Bar @ A1

Revision	Description	Date

This drawing is the property of BK Grain Handling Engineers and must not be copied or disclosed to third parties, except on the order of, or with the permission of BK Grain Handling Engineers and is subject to their recall.

Enclosure to .....

Proposed Grain Store (Scheme E)

- Plan and Sections -

CUSTOMER

Tinkerbarn Farm
Hosier Brothers Ltd
Waglands Farm
Collingbourne Kingston
Marlborough, SN8 3SE.

Grain Handling Engineers
Specialist in Grain Handling and Milling Equipment
Tel: (01488) 684454
Fax: (01488) 684455
E-mail: info@bkgrain.co.uk

Littlecote Road
Froxfield
Nr Marlborough
Wiltshire
SN8 3JY

SCALE	DRAWING No.	
1:100 on A1 (Original Scale Reduced to A3)	BK-2372P-2	
DATE	DRG BY	CKD BY
14/06/2023	R.Dobson	B.Bird