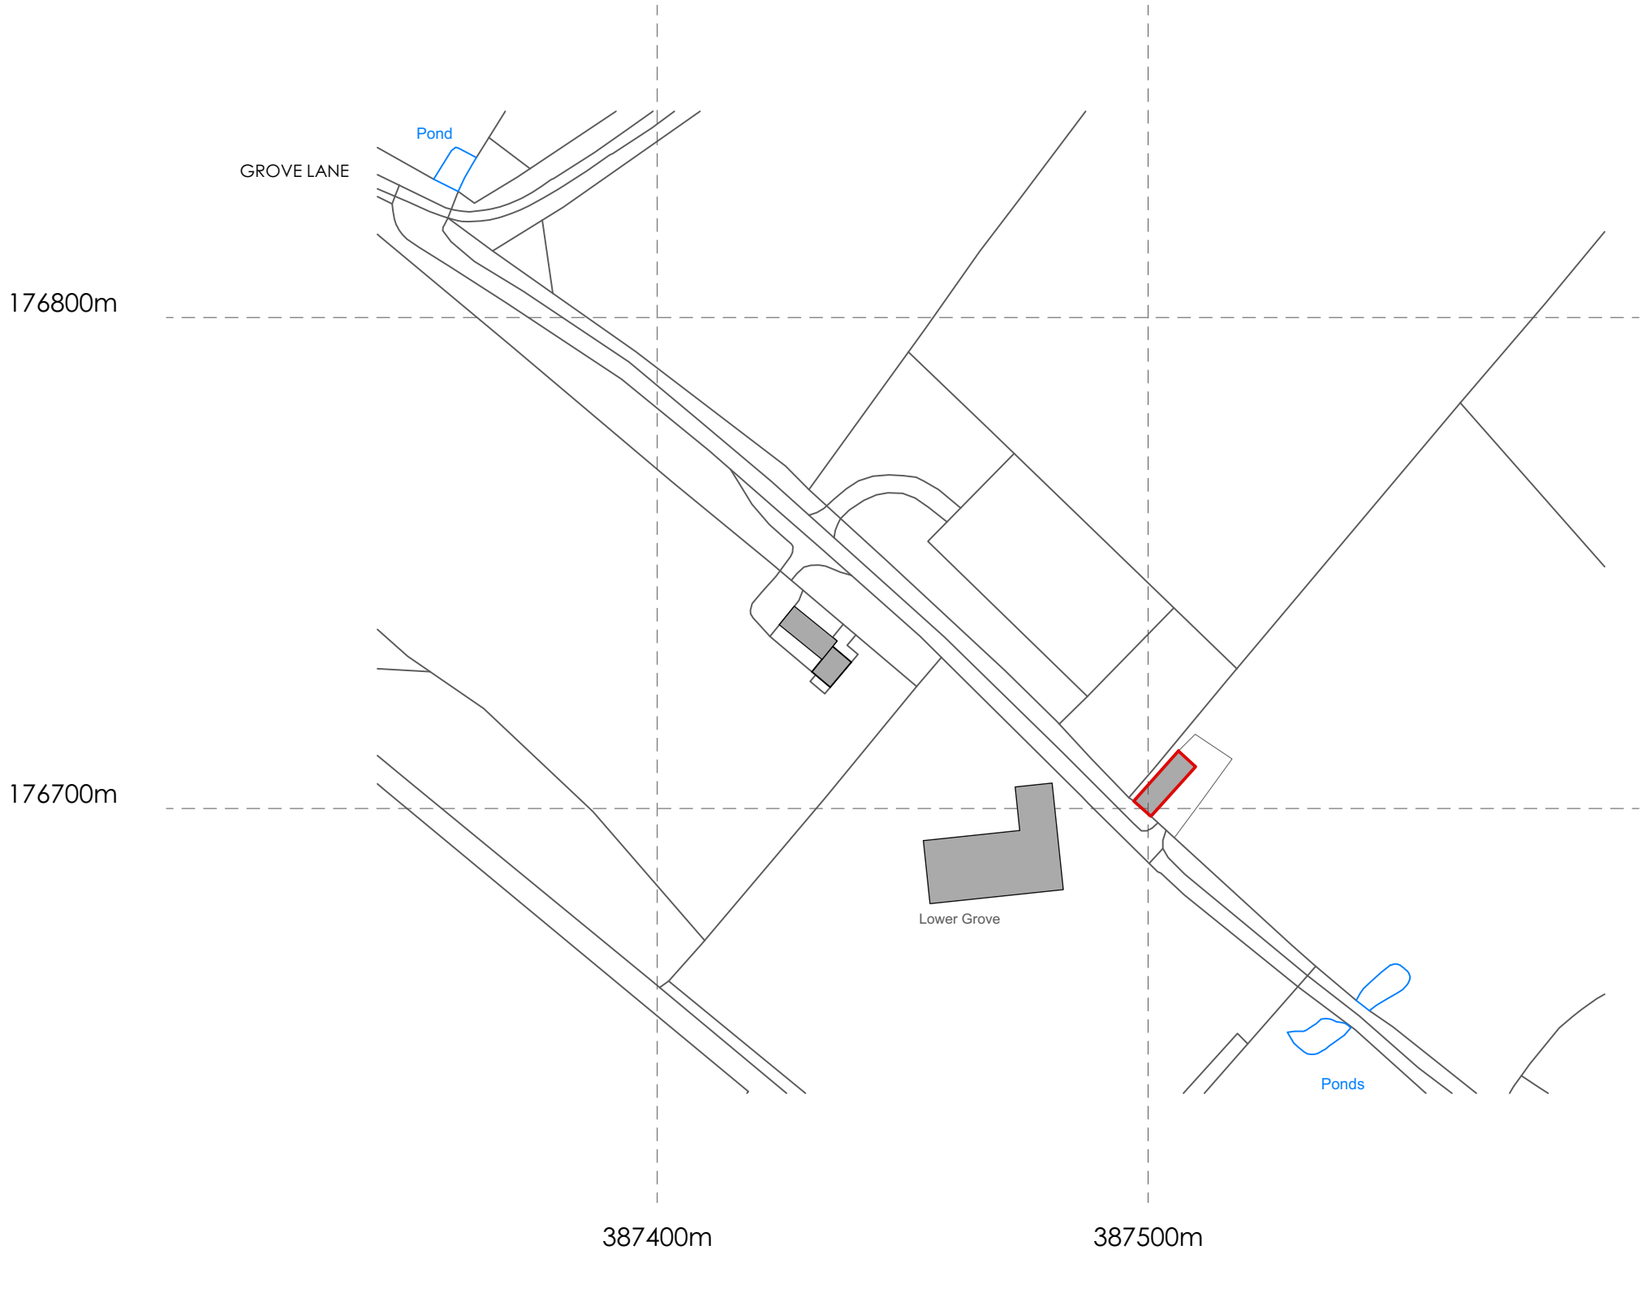

Licence no. AC0000849896

Supplied by: Centremaps

Centre coordinates of this map: -

Produced - from the Ordnance Survey National Geographic Database and incorporating surveyed revision available at this date. © Crown Copyright -.

Reproduction in whole or part is prohibited without the prior permission of Ordnance Survey.

Ordnance Survey, the OS symbol and OS Sitemap are registered trademarks of Ordnance Survey, the national mapping agency of Great Britain.

This product contains data surveyed at one or more of the following scales: 1:1250, 1:2500, and 1:10000.

The representation of a road, track or path is no evidence of a right of way.

The representation of features as lines is no evidence of a property boundary.

Heights are given in metres above Datum.

The alignment of tunnels is approximate.

©Crown Copyright and database rights 2023 OS Licence no. AC0000849896

RJD | CONSULTANCY
DYNAMIC RURAL DEVELOPMENT

1. Responsibility is not accepted for errors made by others in scaling from this drawing. All construction information should be taken from written dimensions only.

2. All dimensions must be checked on site and any discrepancies checked with the architect prior to manufacture, fabrication and/or installation

3. Unless shown otherwise all dimensions are to structural surfaces.

4. All works to be carried out in accordance with British Standards, EU Regulations, Codes of Practice and all statutory obligations.

Project: Lower Grove Farm
Grove Lane
Yatton Keynell
SN14 7BS

Title/contents: Site Location Plan

Rev:	In:	Date:	Comment:

Scale	Paper Size	Date	Drawn by
1:1250	A3	Apr 23	SW
Job.no.	**Type**	**Dwg.no.**	**Revision**
045	L	001	-