Planning boundary

Ownership boundary

Ownership boundary extends beyond the Block Map

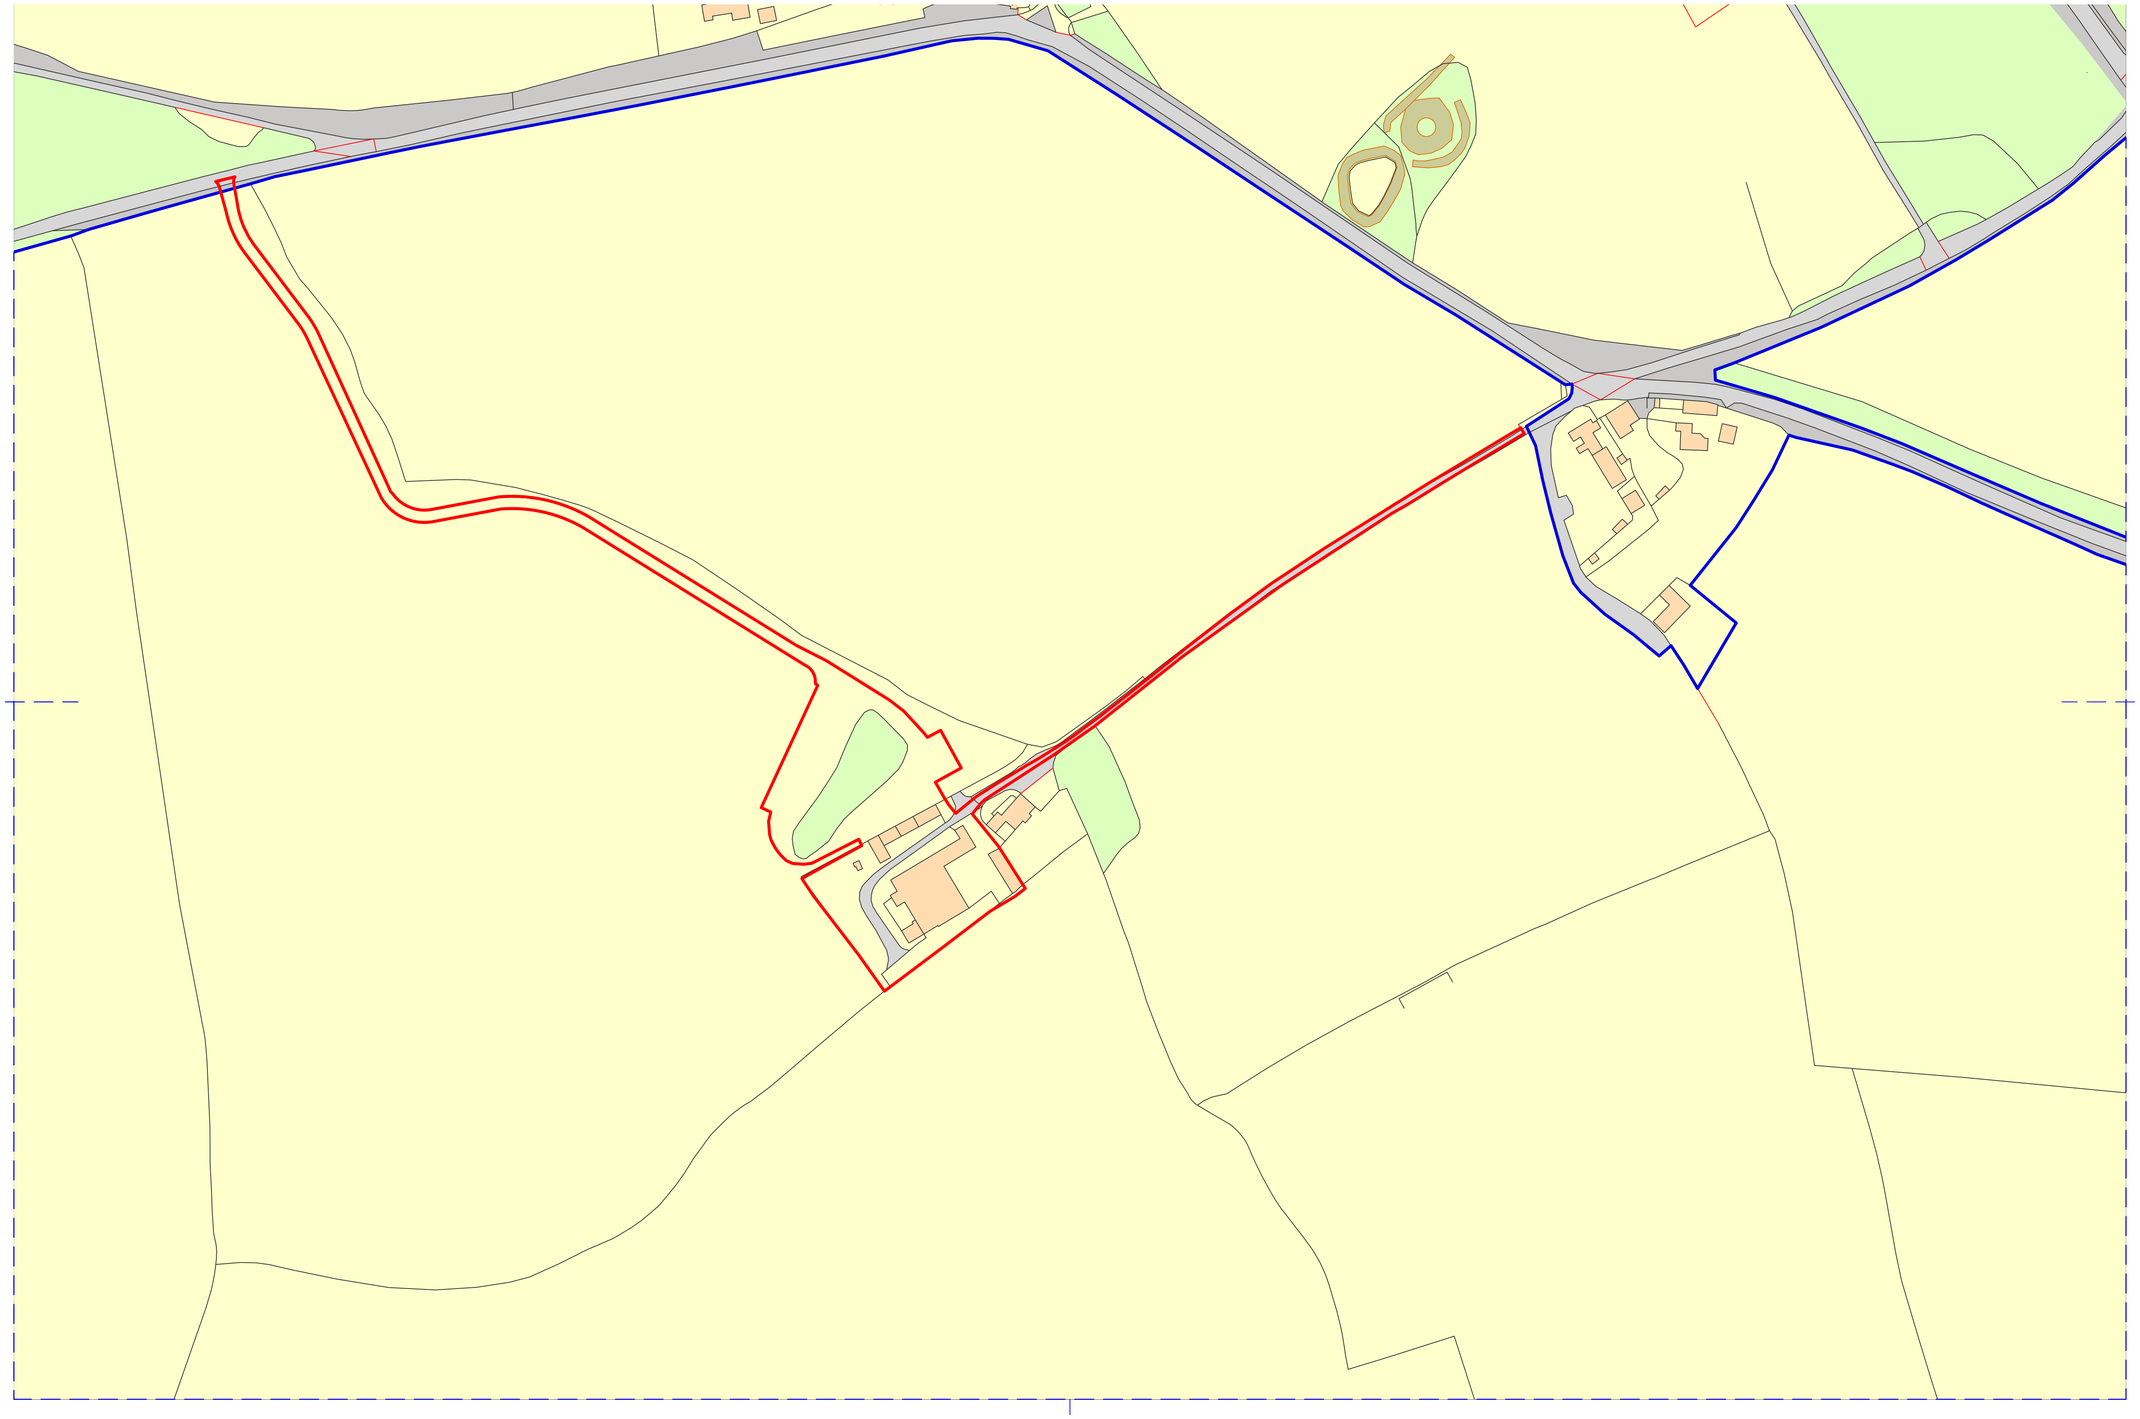

Ownership boundary extends beyond the Block Map

north

Existing Block Plan

M 1:1250
0 25 50 75 100 125 [m]

General Notes
1. Responsibility is not accepted for errors made by others in scaling from this drawing. All construction information should be taken from figured dimensions only.
2. All dimensions to be checked onsite.
3. Unless otherwise stated dimensions are in millimetres.
4. Drawings to be read in conjunction with all other project drawings.
5. Copyright Millar + Howard Workshop Ltd.

Rev.	Date	Notes
A	(11/06/2023	Planning Boundary Updated to include Existing Access Track

PLANNING DRAWING
NOT FOR CONSTRUCTION

Chartered Architects
MILLAR + HOWARD WORKSHOP

St Mary's Mill
St Mary's
Chalford
STROUD
Gloucestershire
GL6 8NX

t: 01453 887186
e: info@mhworkshop.co.uk
w: www.mhworkshop.co.uk

Project Title
Hatt Barn

Project Address
Hatt Farm,Old Jockey Box,Wiltshire SN13 8DJ

Job No.
2118

Drawing Title
Existing Block Plan

Drawn by	Checked by	Date
NM	PR	Apr 23

Scale
1:1250@A1

Drawing No.
P/001

Revision
A

Drawing Status
Planning