PROPOSED ELEVATION (EAST)

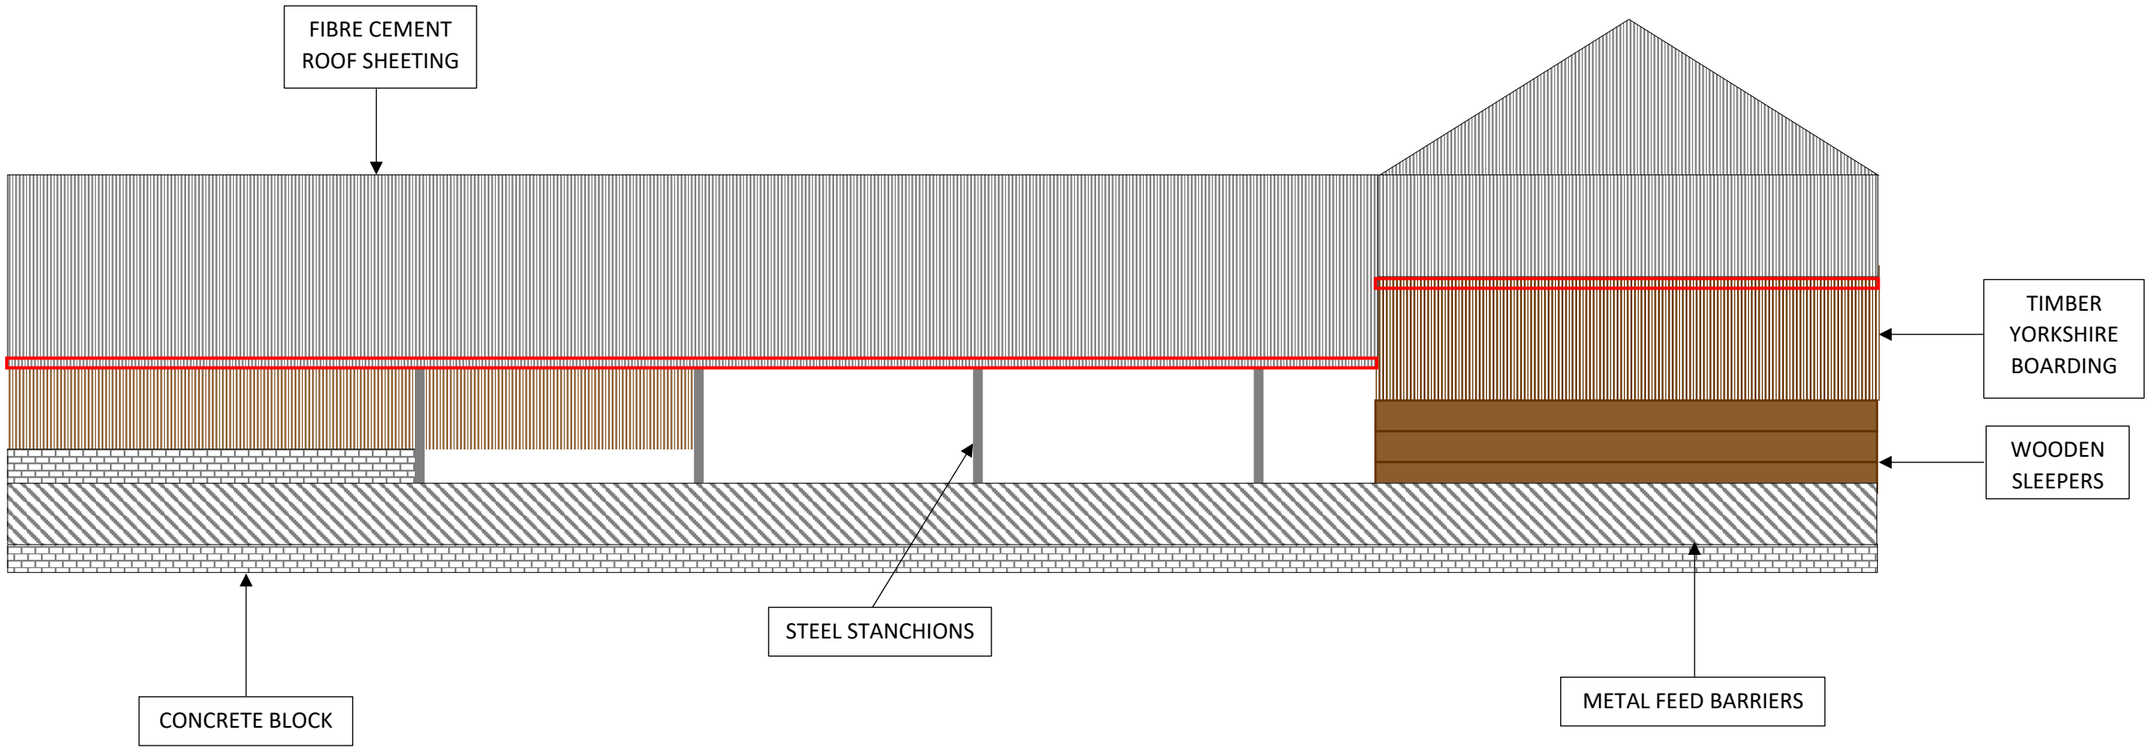

NOTE No North, South or West elevations are shown due to being connected to existing farm buildings

(Please see the Block Plan for details)

NOTE All parts of the existing agricultural building and adjoining agricultural buildings are to remain the same. The area outlined in red is subject to this planning application.

PROJECT
Full Planning for roofing a cattle gathering area at:

Oakwood Farm,
Upper Minety,
Malmesbury,
Wiltshire,
SN16 9PY

PROPOSED ELEVATION
1 OF 1
SCALE 1:100 @ A3

0m 1m 2m 3m 4m 5m

webbpaton