EXISTING ELEVATION (EAST)

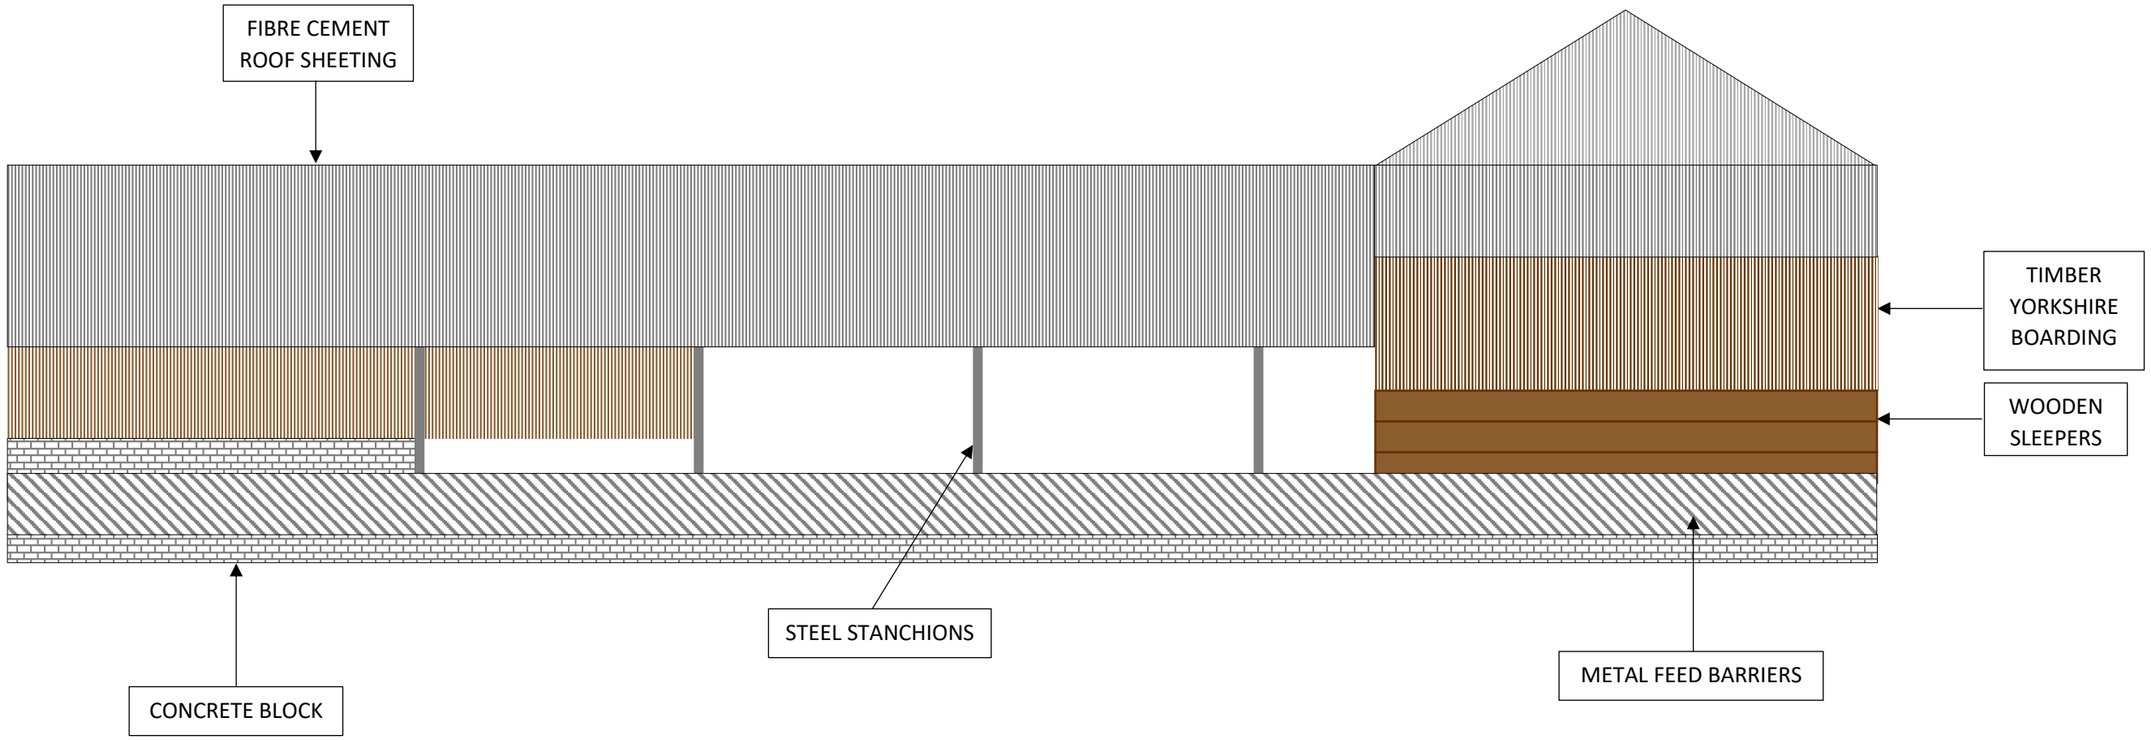

NOTE No North, South or West elevations are shown due to being connected to existing farm buildings

(Please see the Block Plan for details)

PROJECT
Full Planning for roofing a cattle gathering area at:

Oakwood Farm,
Upper Minety,
Malmesbury,
Wiltshire,
SN16 9PY

EXISTING ELEVATION
1 OF 1
SCALE 1:100 @ A3

0m 1m 2m 3m 4m 5m

webbpaton