Site Plan A

Oakwood Farm, Upper Minety, Malmesbury, Wiltshire, SN16 9PY

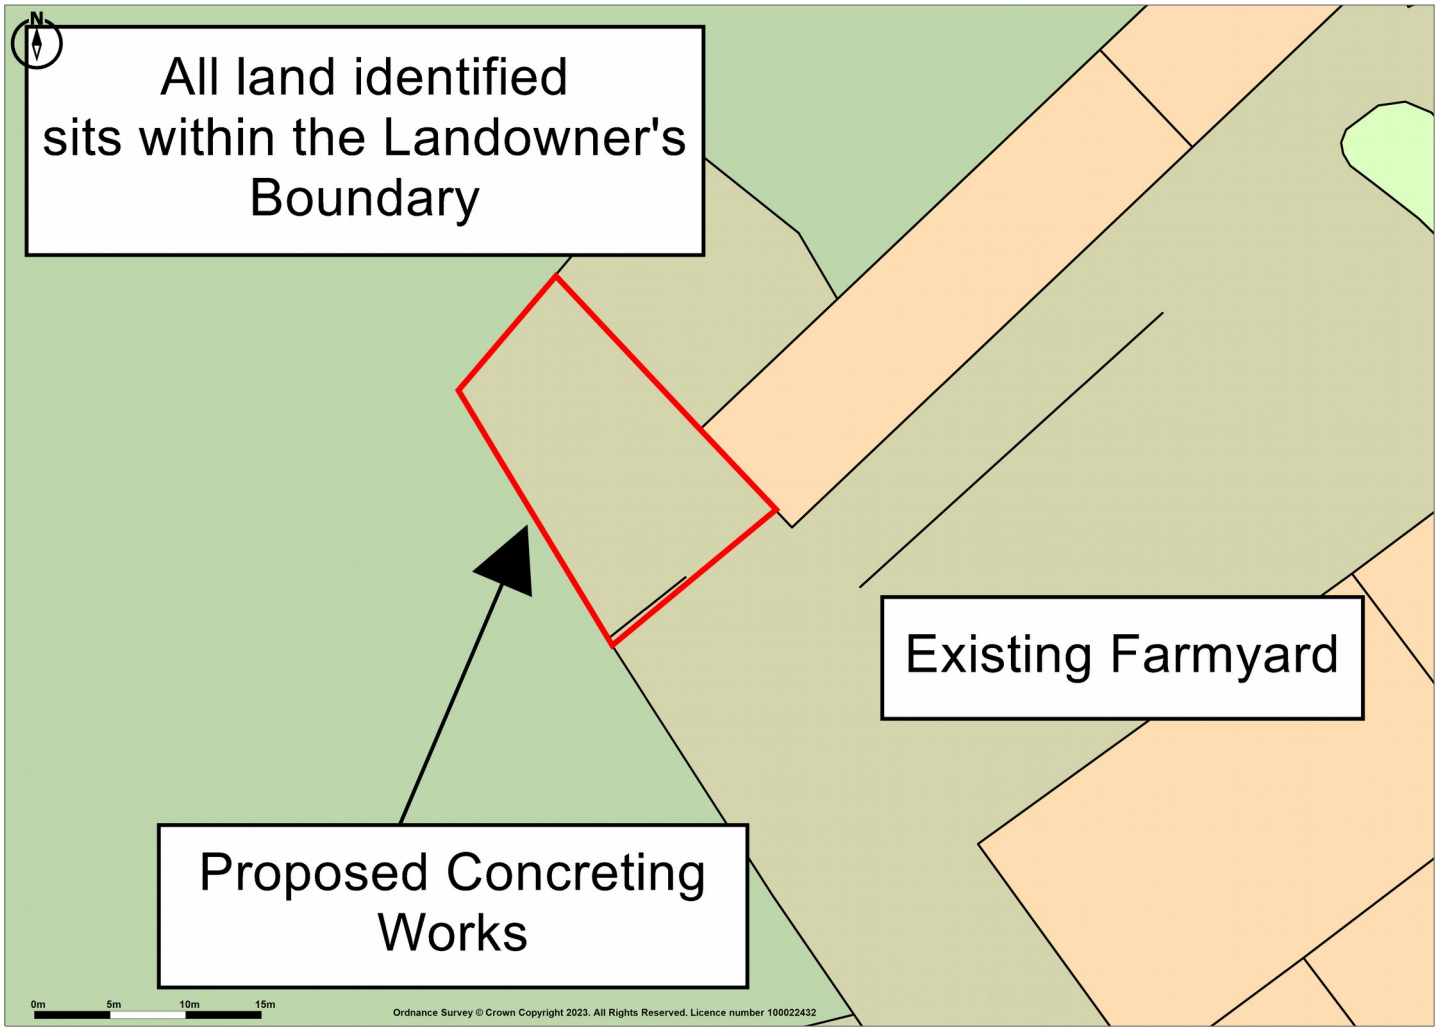

Promap
LANDMARK INFORMATION
Ordnance Survey Crown Copyright 2023. All rights reserved.
Licence number 100022432.
Plotted Scale - 1:500. Paper Size – A4