EXISTING ELEVATIONS
Scale 1 : 100



SOUTH ELEVATION

EAST ELEVATION

NORTH ELEVATION

WEST ELEVATION

PROPOSED ELEVATIONS
Scale 1 : 100

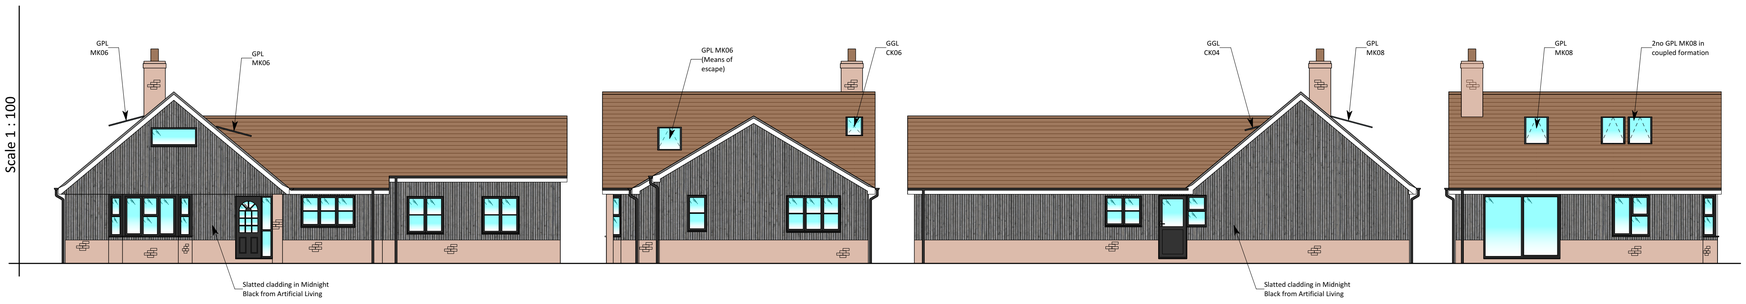

SOUTH ELEVATION

EAST ELEVATION

NORTH ELEVATION

WEST ELEVATION

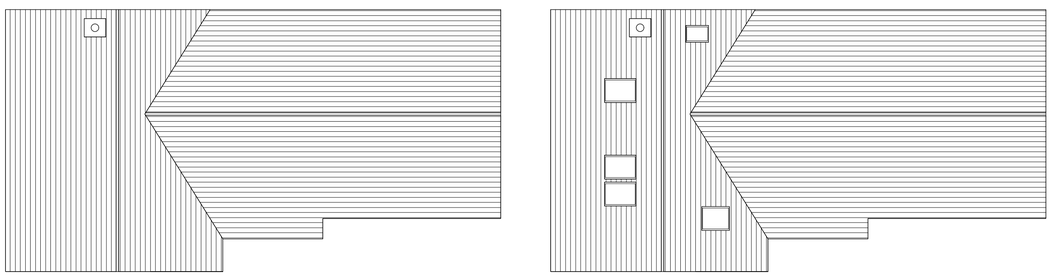

EXISTING ROOF PLAN
Scale 1 : 100

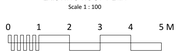

PROPOSED ROOF PLAN
Scale 1 : 100

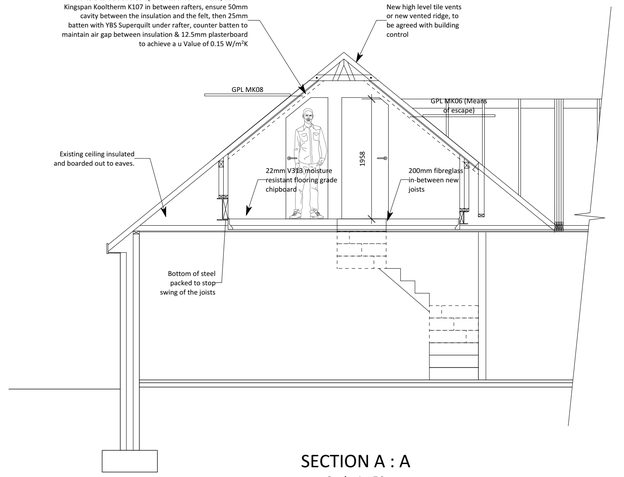

SECTION A : A
Scale 1 : 50

The contents of this drawing are copyright. Responsibility is not accepted for errors made by others in scaling and using information from this drawing. All dimensions to be checked on site. All construction information should be taken from figured dimensions only. Works to be Carried out in accordance with bye-laws and Building Regulations of the Local Authories. Building contractor to ensure all works are compliant with current building regulations regardless of whether detailed on the plan or not.

Origin Designs

TITLE :	Loft and garage conversion
CLIENT :	Mr & Mrs Cichero
ADDRESS :	Iona, Church Lane Mildenhall Marlborough, SN8 2LU
DATE :	19/06/23 DRWG No : OD00122/P/A - Sht 3
SCALE :	1 : 50 / 1 : 100 when printed @ A1
LOCAL AUTHORITY :	Wiltshire Council