© HALZAC DESIGN LTD 2022.

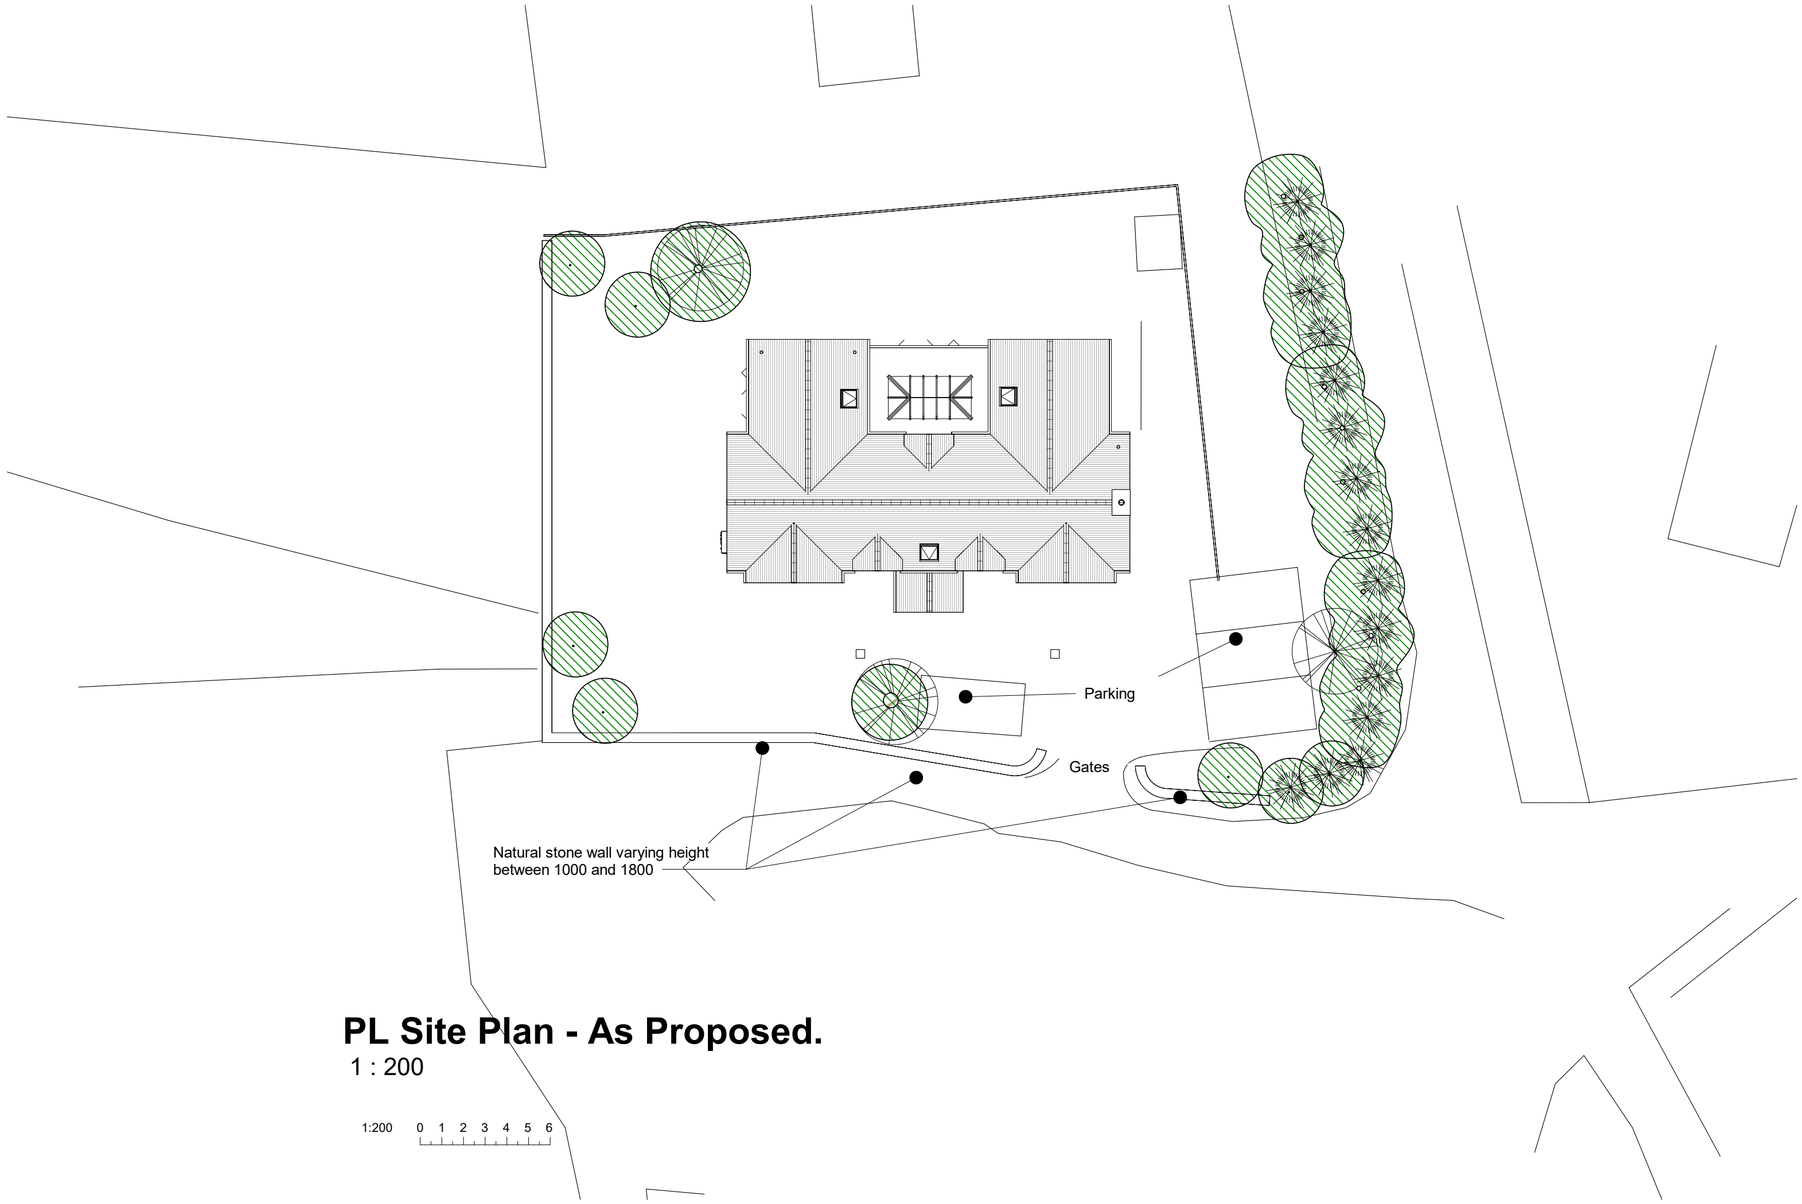

PL Site Plan - As Proposed.

1 : 200

1:200 0 1 2 3 4 5 6



DRAWING NUMBER PREFIXED WITH
EX = EXISTING DRAWING, NOT TO BE SCALED EXCEPT FOR PLANNING PURPOSES, BASED ON INFORMATION PROVIDED BY:
Checker
SK = SKETCH DRAWING, INFORMAL DRAWING, NOT FOR OFFICIAL USE, NOT TO BE USED FOR PLANNING PURPOSES, NOT TO BE SCALED.
PL = DRAWING TO ACCOMPANY A PLANNING APPLICATION, CAN BE SCALED FOR PLANNING PURPOSES ONLY, NOT FOR CONSTRUCTION(NFT).
BR = DRAWING FOR A BUILDING REGULATION APPLICATION AND APPROVAL ONLY, USE GIVEN DIMESNSION ONLY, NOT TO BE SCALED, NFT.
WD = WORKING DRAWING, INCLUDES ADDITIONAL DETAIL OVER AND ABOVE BR DESIGNATION, USE GIVEN DIMENSION ONLY, NOT TO BE SCALED.

Status:
FOR REVIEW

PROJECT TITLE:
New House at Brockhurst Stables,
Greenhill, Royal Wootton Bassett, Sn4 8EK
Mr and Mrs Wason

DRAWING:
Site Plan - As Proposed

SCALE @ A2: 1 : 200
DATE: May'23
DRAWN BY: CR
LATEST REVISION:

HALZAC DESIGN LTD
ARCHITECTURAL DESIGN SERVICE
1 Whitgift Cl, Grange Park, Swindon, SN5 6HQ
halzacdesign@icloud.com halzacdesign.com
01793 951631 07801070166

JOB NUMBER: 21-225
DRAWING NUMBER: PL205
REV:

PDF PRINTED: 08/06/2023 12:41:03