© HALZAC DESIGN LTD 2022.

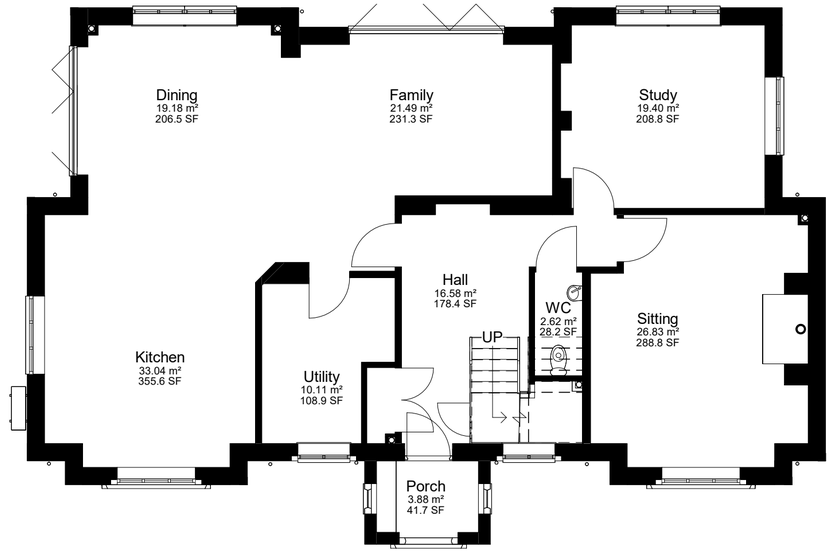

PL Ground Floor Plan

1 : 100

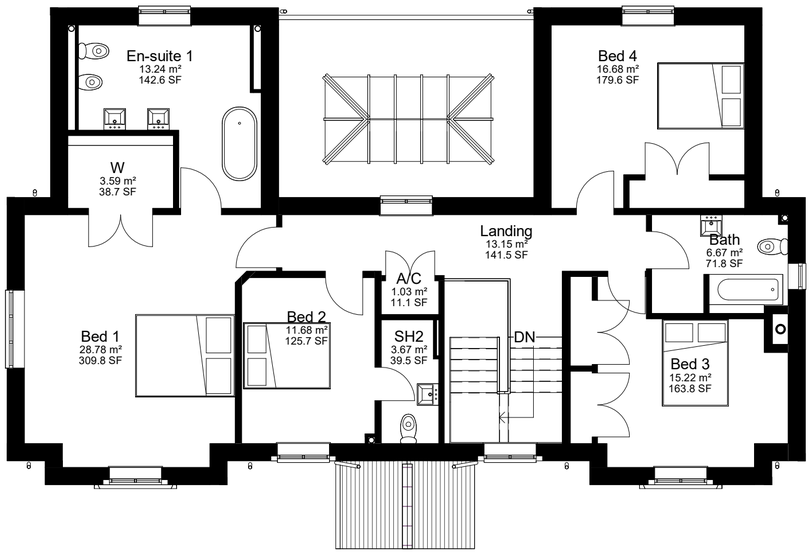

PL First Floor Plan

1 : 100

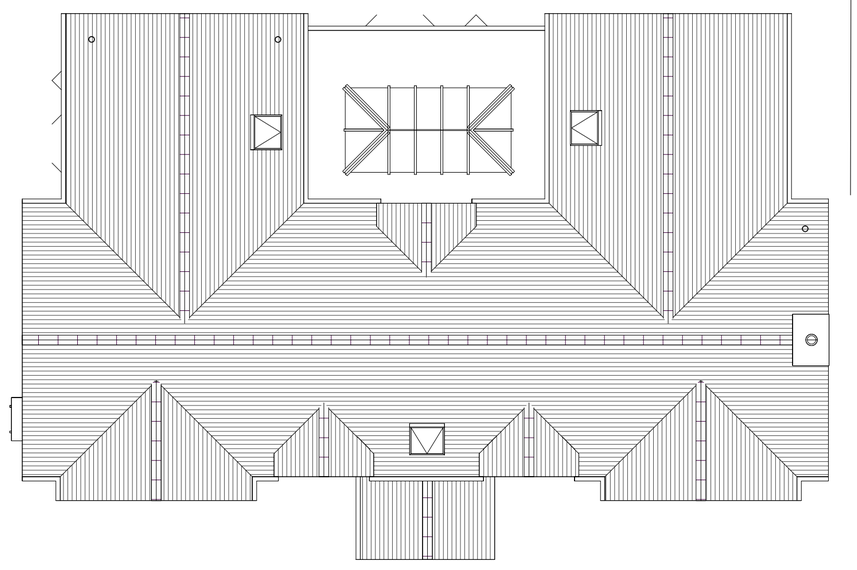

PL Roof Plan

1 : 100



Scale 1:100
@A3



DRAWING NUMBER PREFIXED WITH
EX = EXISTING DRAWING, NOT TO BE SCALED EXCEPT FOR PLANNING PURPOSES, BASED ON INFORMATION PROVIDED BY:
Checker
SK = SKETCH DRAWING, INFORMAL DRAWING, NOT FOR OFFICIAL USE, NOT TO BE USED FOR PLANNING PURPOSES, NOT TO BE SCALED.
PL = DRAWING TO ACCOMPANY A PLANNING APPLICATION, CAN BE SCALED FOR PLANNING PURPOSES ONLY, NOT FOR CONSTRUCTION(NFT).
BR = DRAWING FOR A BUILDING REGULATION APPLICATION AND APPROVAL ONLY, USE GIVEN DIMESNSION ONLY, NOT TO BE SCALED, NFT.
WD = WORKING DRAWING, INCLUDES ADDITIONAL DETAIL OVER AND ABOVE BR DESIGNATION, USE GIVEN DIMENSION ONLY, NOT TO BE SCALED.

Status:
FOR REVIEW

PROJECT TITLE:
New House at Brockhurst Stables,
Greenhill, Royal Wootton Bassett, Sn4 8EK
Mr and Mrs Wason

DRAWING:
Floor Plans - As Proposed

SCALE @ A2
1 : 100

DATE:
May'23

DRAWN BY
CR

LATEST REVISION:

HALZAC DESIGN LTD
ARCHITECTURAL DESIGN SERVICE
1 Whitgift Cl, Grange Park, Swindon, SN5 6HQ
halzacdesign@icloud.com halzacdesign.com
01793 951631 07801070166

JOB NUMBER: 21-225
DRAWING NUMBER: PL210
REV:

PDF PRINTED: 08/06/2023 12:41:07