© HALZAC DESIGN LTD 2022.



PL South East Elevation
1 : 100



PL South West Elevation
1 : 100

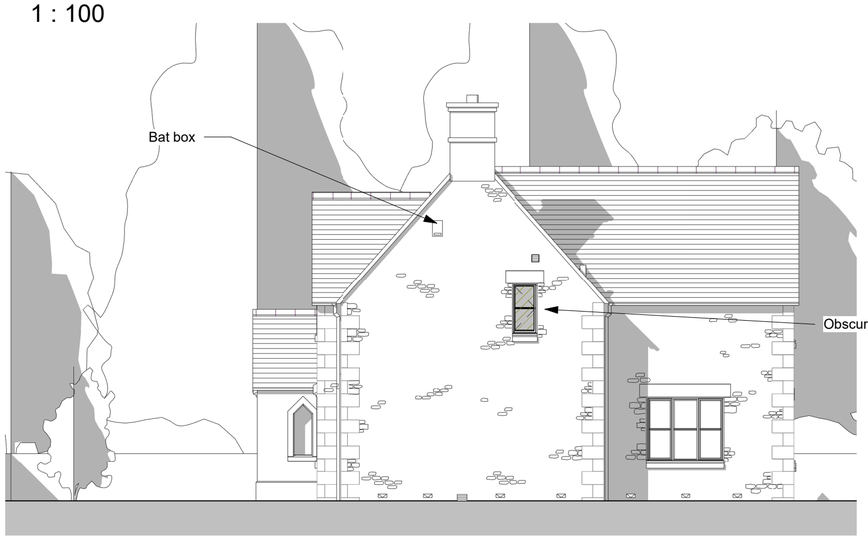

PL North East Elevation
1 : 100



PL North West Elevation
1 : 100



IBSTOCK ENCLOSED BAT BOX C SMOOTH FACED - BUFF COLOUR



IBSTOCK ENCLOSED BAT BOX C SMOOTH FACED - BUFF COLOUR IN STONE WALL (RED SHOWN IN BRICK)

FINISHES:

ROOF - IMITATION STONE ROOF TILES

WALLS - COTSWOLD NATURAL STONE WITH JOINTS FLUSH WITH GENERAL FACE OF STONE, BAGGED AND BRUSHED
- PORCH, PLINTH AND CHIMNEY, ASHLAR STONE WITH 5MM JOINTS

PATIO DOORS - ALUMINIUM

WINDOWS - WINDOW, AGATE GREY RAL AGATE GREY RAL 7038

FEATURES - BLACK DOWNPIPES AND GUTTERS WITH RISE AND FALL BRACKETS
-IMITATION STON WINDOW SURROUNDS AND LABEL MOULDING
-IMITIATION STONE ASHLAR LINTELS AND SUB CILLS

ALL WINDOWS AND DOORS RECESSED 75MM FROM FACE OF STONE

NO BARGE BOARDS OF FASCIA

Scale 1:100 @A3

1 .5 0 1 2 3 4 5 6 7

DRAWING NUMBER PREFIXED WITH
EX = EXISTING DRAWING, NOT TO BE SCALED EXCEPT FOR PLANNING PURPOSES, BASED ON INFORMATION PROVIDED BY: Checker
SK = SKETCH DRAWING, INFORMAL DRAWING, NOT FOR OFFICIAL USE, NOT TO BE USED FOR PLANNING PURPOSES, NOT TO BE SCALED.
PL = DRAWING TO ACCOMPANY A PLANNING APPLICATION, CAN BE SCALED FOR PLANNING PURPOSES ONLY, NOT FOR CONSTRUCTION(NFT).
BR = DRAWING FOR A BUILDING REGULATION APPLICATION AND APPROVAL ONLY, USE GIVEN DIMESNSION ONLY, NOT TO BE SCALED, NFT.
WD = WORKING DRAWING, INCLUDES ADDITIONAL DETAIL OVER AND ABOVE BR DESIGNATION, USE GIVEN DIMENSION ONLY, NOT TO BE SCALED.

Status:
FOR REVIEW

PROJECT TITLE:
New House at Brockhurst Stables,
Greenhill, Royal Wootton Bassett, Sn4 8EK
Mr and Mrs Wason

DRAWING:
Elevations - As Proposed

SCALE @ A2: As indicated
DATE: May'23
DRAWN BY: CR

LATEST REVISION:

HALZAC DESIGN LTD
ARCHITECTURAL DESIGN SERVICE
1 Whitgift Cl, Grange Park, Swindon. SN5 6HQ
halzacdesign@icloud.com halzacdesign.com
01793 951631 07801070166

JOB NUMBER: 21-225
DRAWING NUMBER: PL215
REV:

PDF PRINTED: 08/06/2023 12:41:20