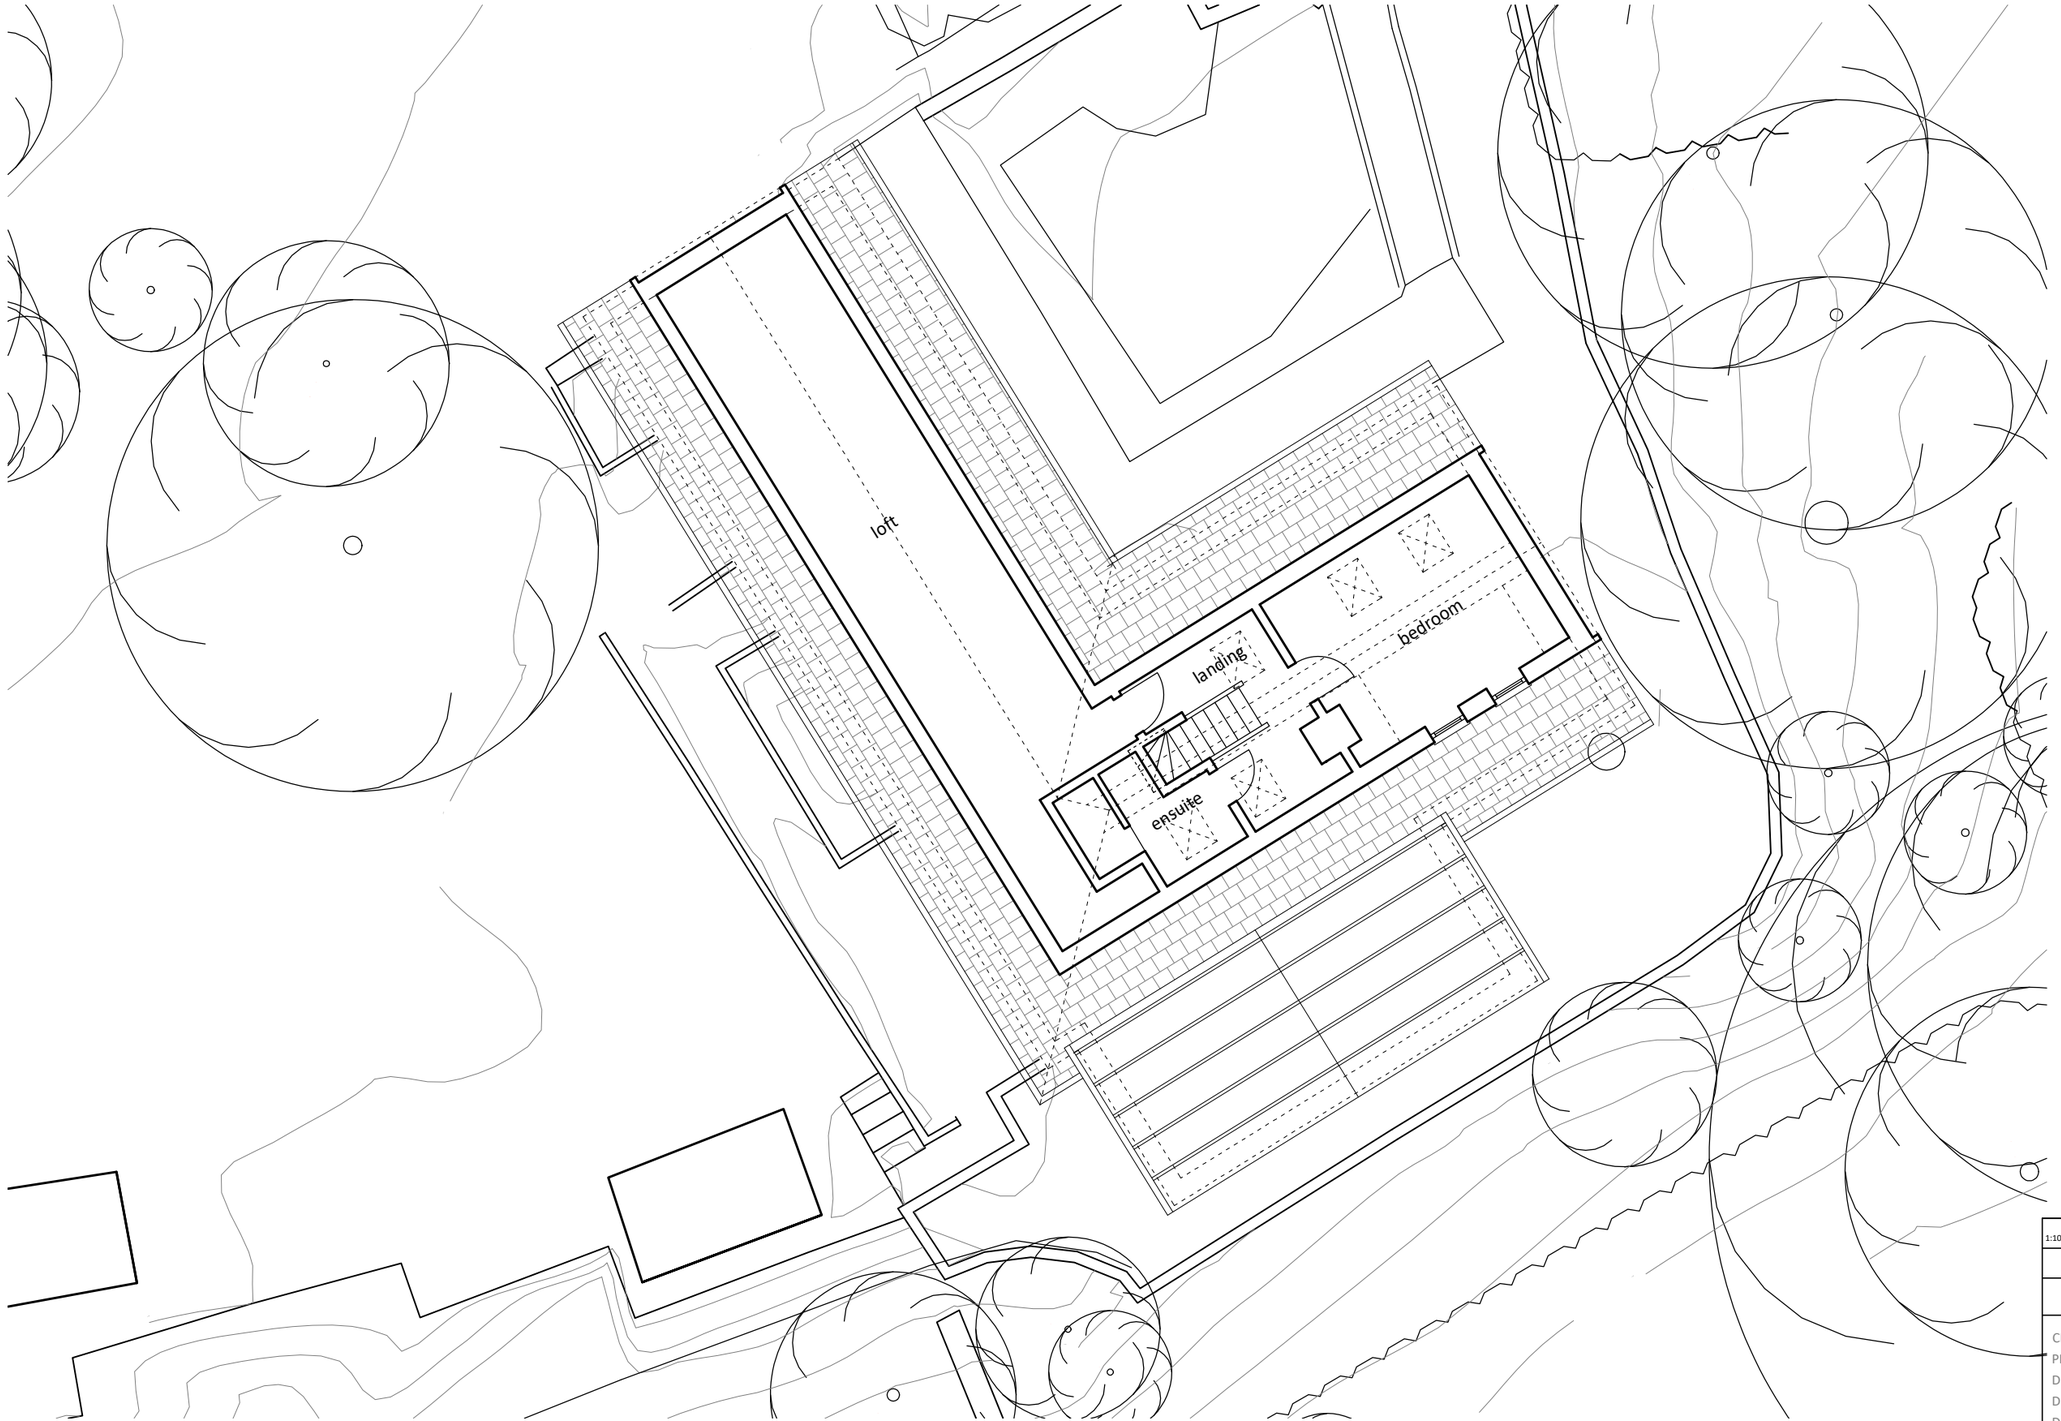

LOFT FLOOR PLAN - scale 1:100

Existing Drawings - Hornbeams, Lower Kingsdown Road

1:100 0 0.5 1.0 1.5 2.0 2.5

ISSUED FOR PLANNING

CLIENT	Mr & Mrs Davey
PROJECT	Hornbeams, Lower Kingsdown Road
DRWG TITLE	Existing Loft Floor Plan
DRWG NO	A17 23 12 S04
DRAWN	NB
SCALE	1:100 @ A3
DATE	12.04.23
CHK'D	NB

atelier 17 ltd
Atelier 17 Ltd, 28 Southleigh, Bradford On Avon, BA15 2EQ
nigel.a.w.bedford@gmail.com www.atelier17.co.uk (01225) 862900

This drawing is copyright. Only figured dimensions to be used.
Contractors to check all dimensions before proceeding DO NOT SCALE