PROPOSED – REAR ELEVATION SECTION A–A

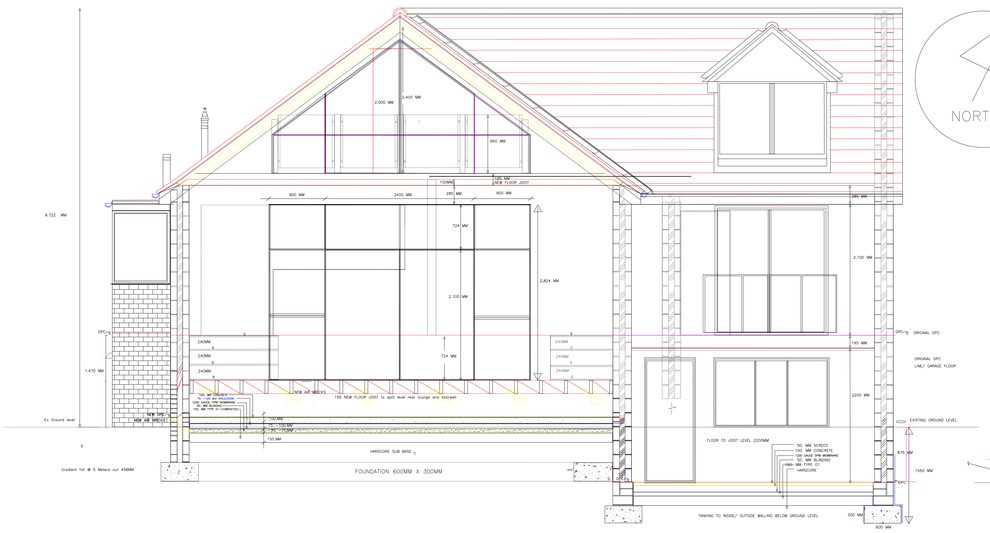

PROPOSED – SIDE ELEVATION SECTION B–B

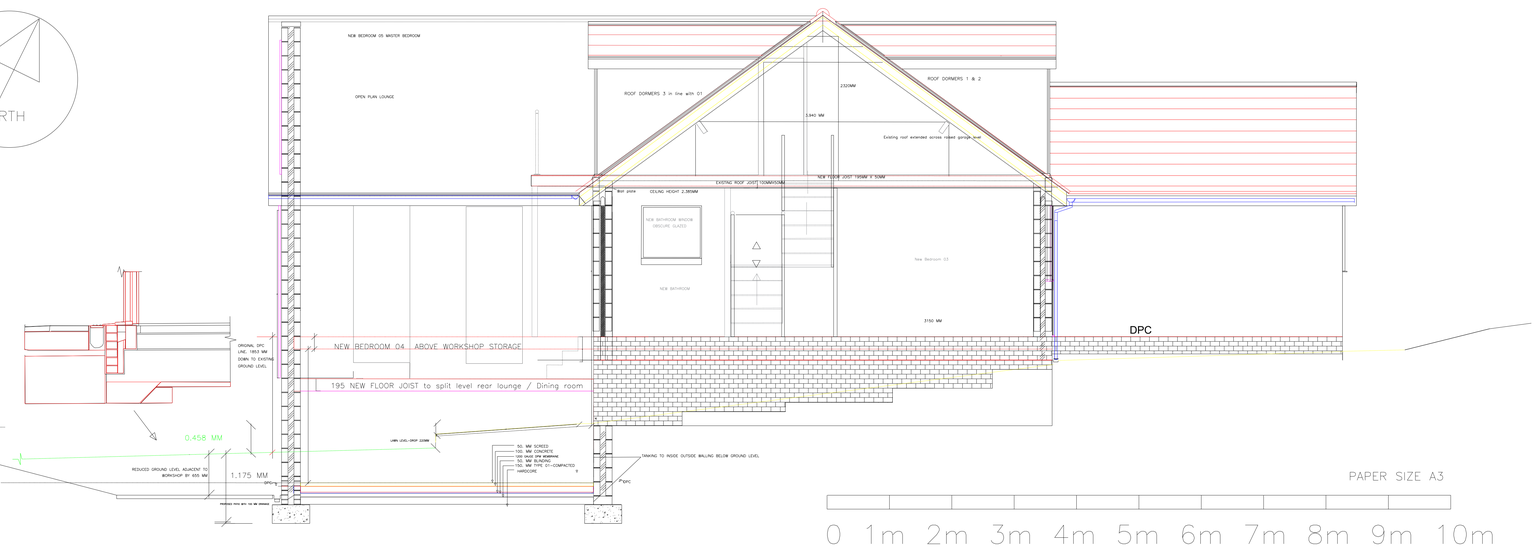

PAPER SIZE A3

0 1m 2m 3m 4m 5m 6m 7m 8m 9m 10m

Scale 1:100

PROPOSED – SIDE ELEVATION SECTION C–C

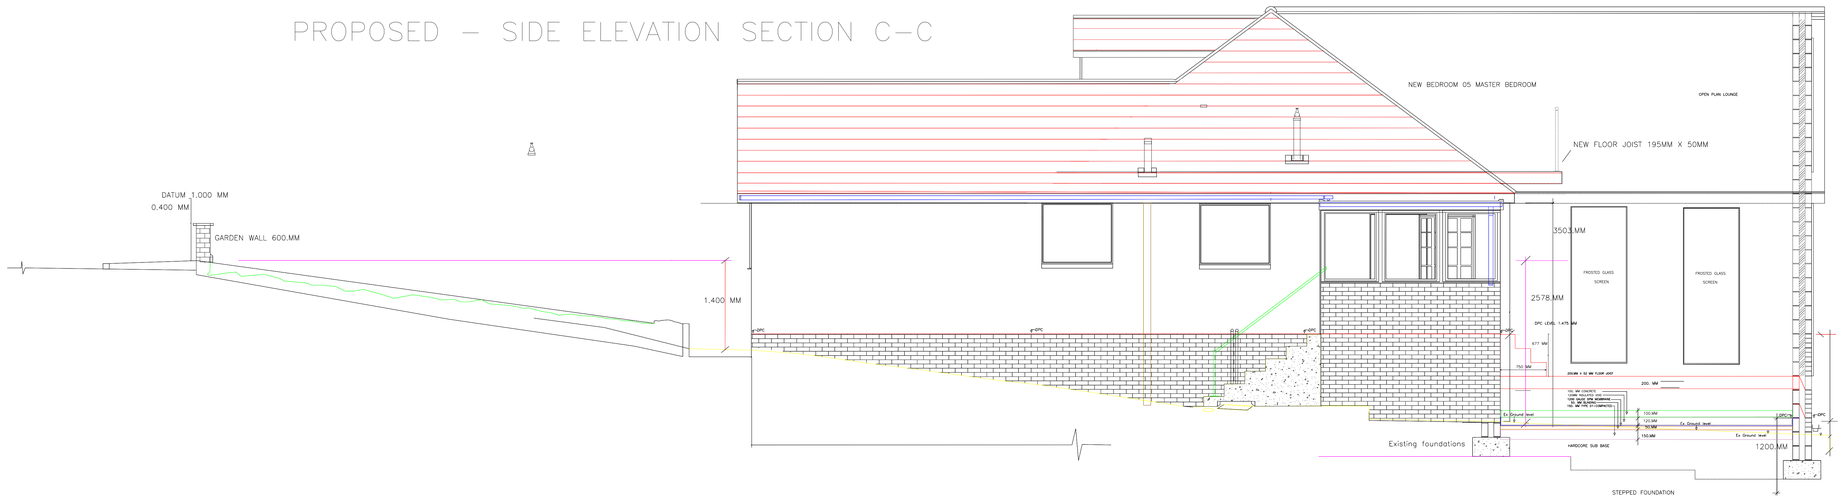

WINDOWS DOORS AND FRAMES IN POLYESTER COATED ALUMINIUM ALLOY COLOUR MERLIN GREY OR SIMILAR

BALUSTRADING INTERNAL EXTERNAL TO BE BRUSHED STAINLESS STEEL FINISH POST WITH WIRE INFILL SYSTEM

BOX STYLE GUTTERS AND SQUARELINE DOWNPIPES IN POLYESTER STOVE COATED ALUMINIUM OR SIMILAR

WALLS ARE TO FINISHED IN KILWAUGHTER "k" RENDER SYSTEM. HAND APPLIED SELF COLORED RENDER WHITE/CREAM FINISH AS EXISTING COLOR SYSTEM.

BRICKWORK AS EXISTING LBC MULTI RED HEATHERS OR SIMILAR

Firm Name and Address

Mr P & Mrs R Foggoa

22 HONEYHILL
ROYAL WOOTTON
BASSETT SN4 7DX

Project Name and Address

Extension and Alterations
22 Honeyhill
Royal Wootton Bassett
Swindon SN4 7DX

Project: 22 Honeyhill

Sheet: 004

Date: 22.05.2023

Scale: 1:100

No.	Revision/Issue	Date