EXISTING GROUND LEVELS

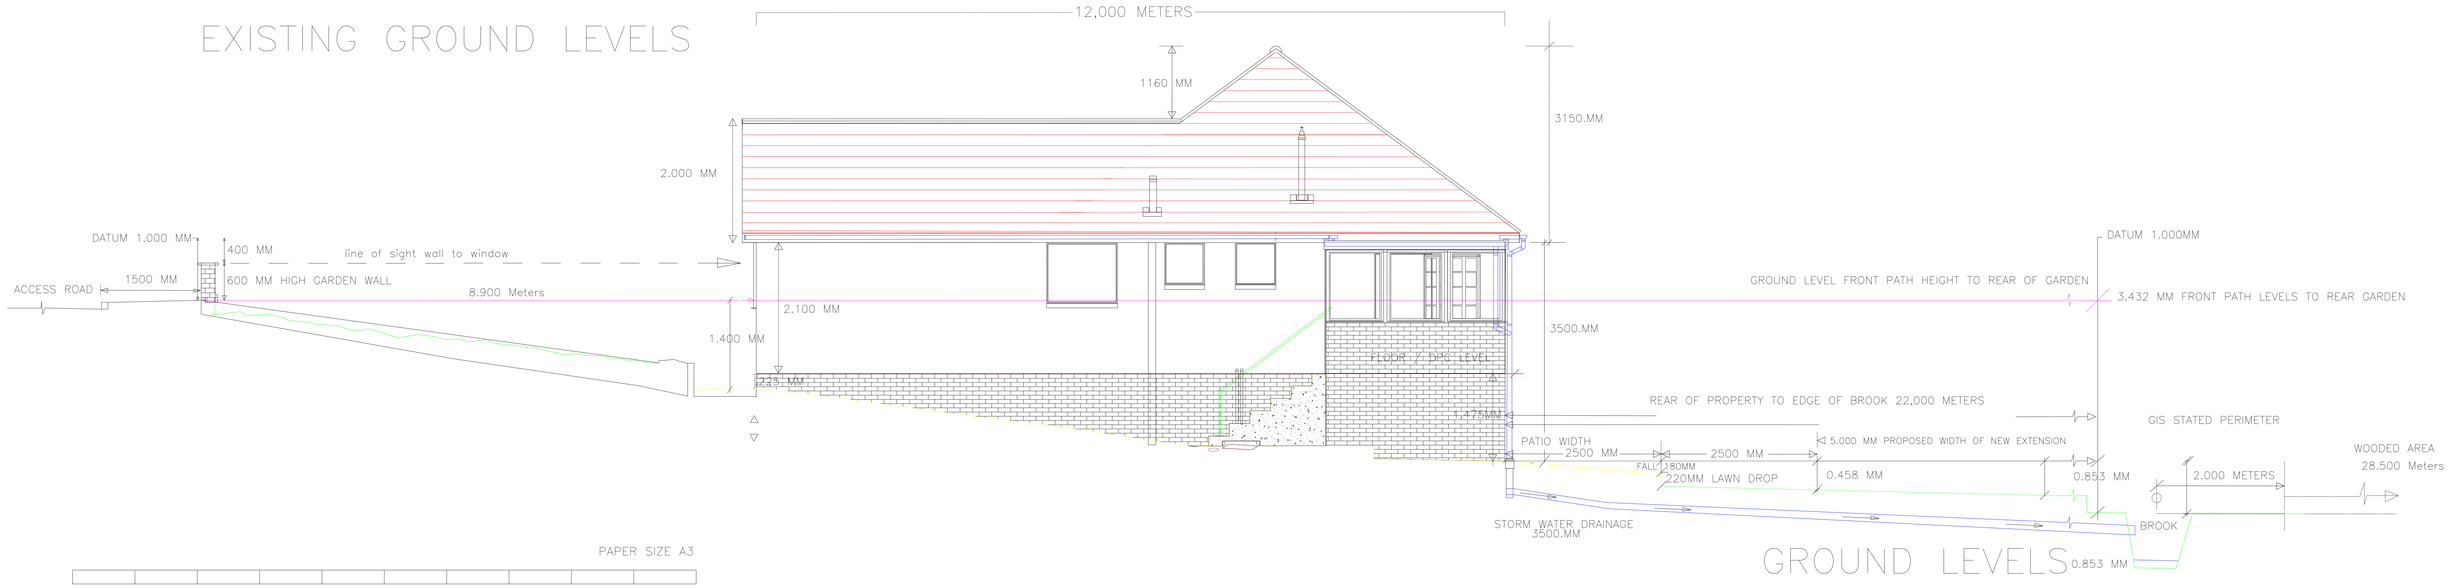

PAPER SIZE A3

0 1m 2m 3m 4m 5m 6m 7m 8m 9m 10m

Scale 1:100

Firm Name and Address

Mr P & Mrs R Foggoa

22 HONEYHILL
ROYAL WOOTTON
BASSETT SN4 7DX

Project Name and Address

Extension and Alterations
22 Honeyhill
Royal Wootton Bassett
Swindon SN4 7DX

Project	Sheet
22 Honeyhill	006
Date: 22.05.2023	
Scale: 1:100	

No.	Revision/Issue	Date