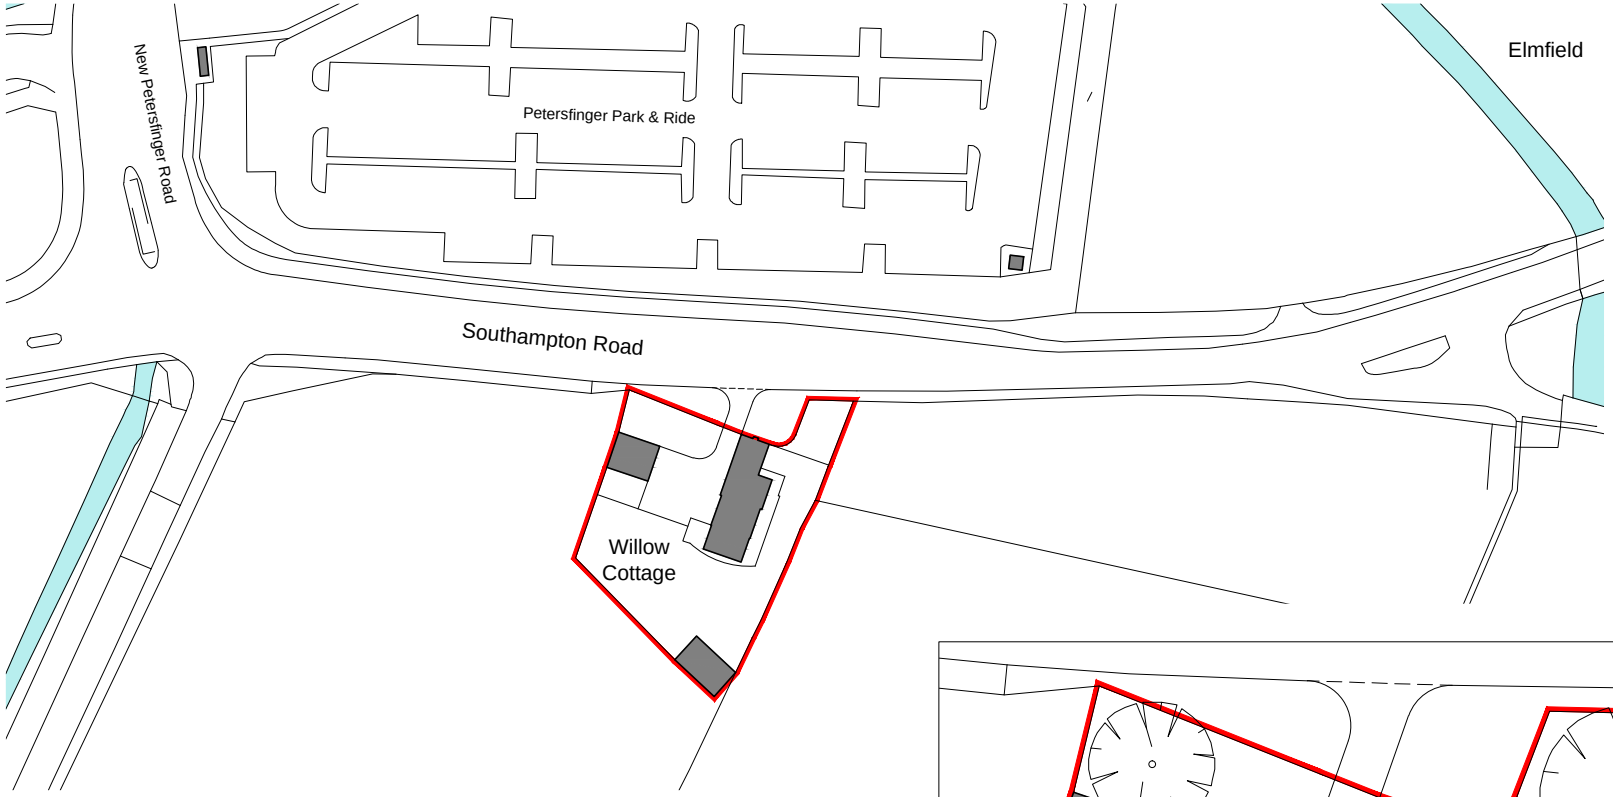

Location Plan Existing

Scale 1:1250 @ A4

0 25 50 75



Proposed Block Plan

Scale 1:500 @ A4

0 10 20 30

THESE DRAWINGS AND DESIGNS ARE THE COPYRIGHT THEREOF AND THE PROPERTY OF MADGWICK & DOTTRIDGE AND MUST NOT BE COPIED OR RETAINED WITHOUT WRITTEN PERMISSION FROM MADGWICK & DOTTRIDGE.

PLANNING

rev
A 31.03.23 Landscape detail added; Plans amended to show Existing & Proposed.

dwg
Block & Location Plans

job
Proposed Extension

site
Willow Cottage
Southampton Road
Salisbury
SP5 3EU

client
Mr J Gaffney

Madgwick & Dottridge
The Farm Office, Barden Dell Farm
Barden Road, Bidborough
Tunbridge Wells, Kent, TN3 0LJ
Tel:(01892) 510111
Fax:(01892) 515754
E-mail:madgwick@globalnet.co.uk

scale
1:500; 1:1250 @ A4

date	drawn	rev
30.03.23	JDH	
job no.	dwg	
2374	05	A