

Key:

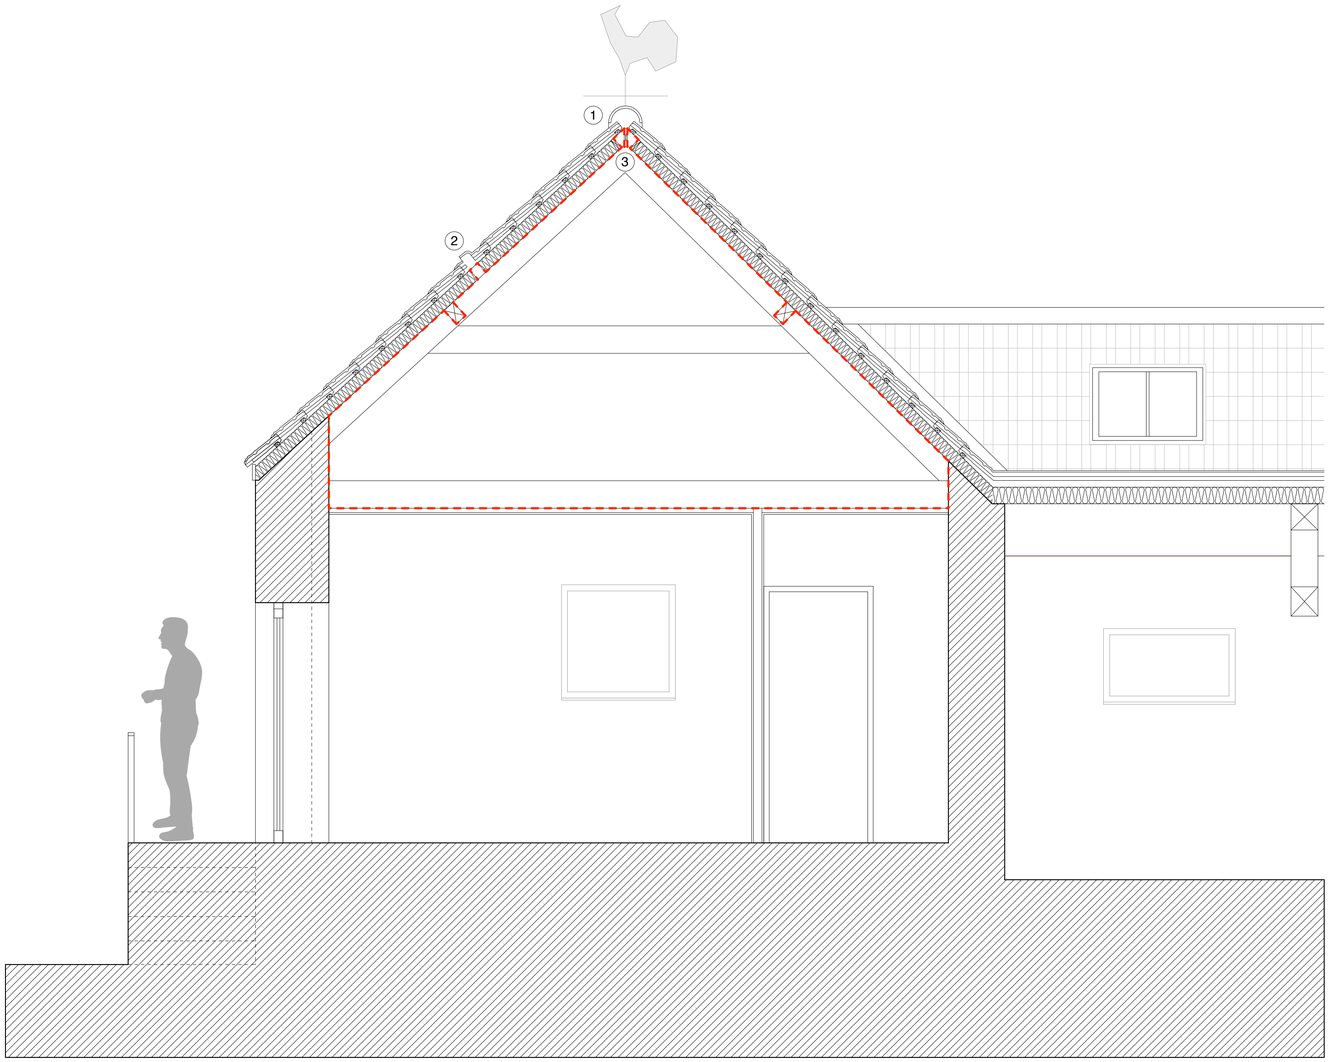

01_CROSS SECTION - SOUTH WEST CORNER

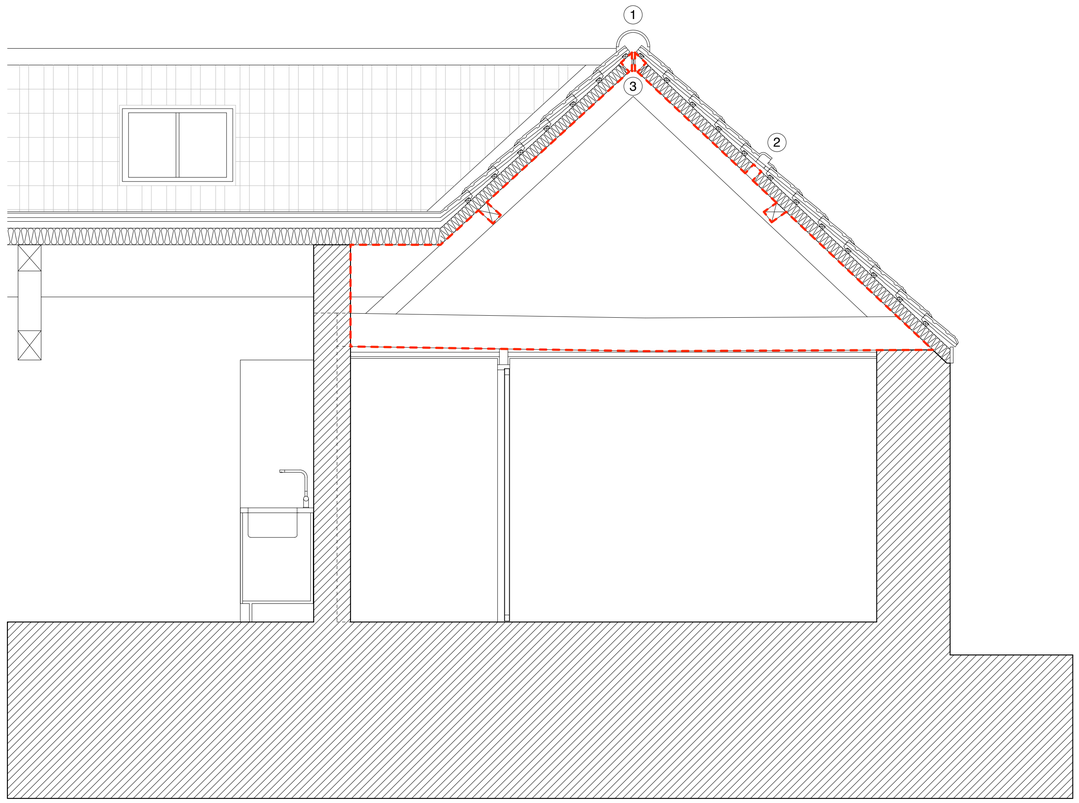

02_CROSS SECTION - NORTH EAST CORNER

Higher Berry Court RFE Ltd

Higher Berry Court Farm, Donhead St Mary

Building 7: Proposed Sections - Bat Roosts

Revisions:

Legend:

1. RIDGE TILE ACCESS
2. BAT TILE ACCESS
3. RIDGE ROOSTING CREVICE

DEDICATED BAT ROOSTS
(APPROX. 5M X 5M / 2M HIGH)

NOTE: TO BE READ IN CONJUNCTION WITH -
202211_PL019 - FIG. 1: ECOLOGY - MITIGATION / ENHANCEMENT
LC ECOLOGICAL SERVICES - ECOLOGICAL IMPACT ASSESSMENT

0 0.5 1m

www.forge-ds.co.uk

Forge Design Studio
Cowesfield
Whiteparish
Salisbury
SP5 2RB

info@forge-ds.co.uk
studio 01794 885872

Forge Design Studio

Figured dimensions only are to be taken from this drawing. Do not scale from this drawing. All dimensions are in millimetres unless otherwise stated. All dimensions and setting out co-ordinates shall be checked on site prior to work commencing. Any discrepancies shall be reported to Forge Design Studio.

Forge Design Studio asserts its rights under the Copyright, Designs and Patents Act 1988, unless otherwise agreed in writing. All rights reserved.

Status: For Planning

Drawn by: NvdW Date: June 2023

Checked by: MH Date: June 2023

Scale: 1:25@A1

Project no: 202211

Drawing no: PL022 Revision: