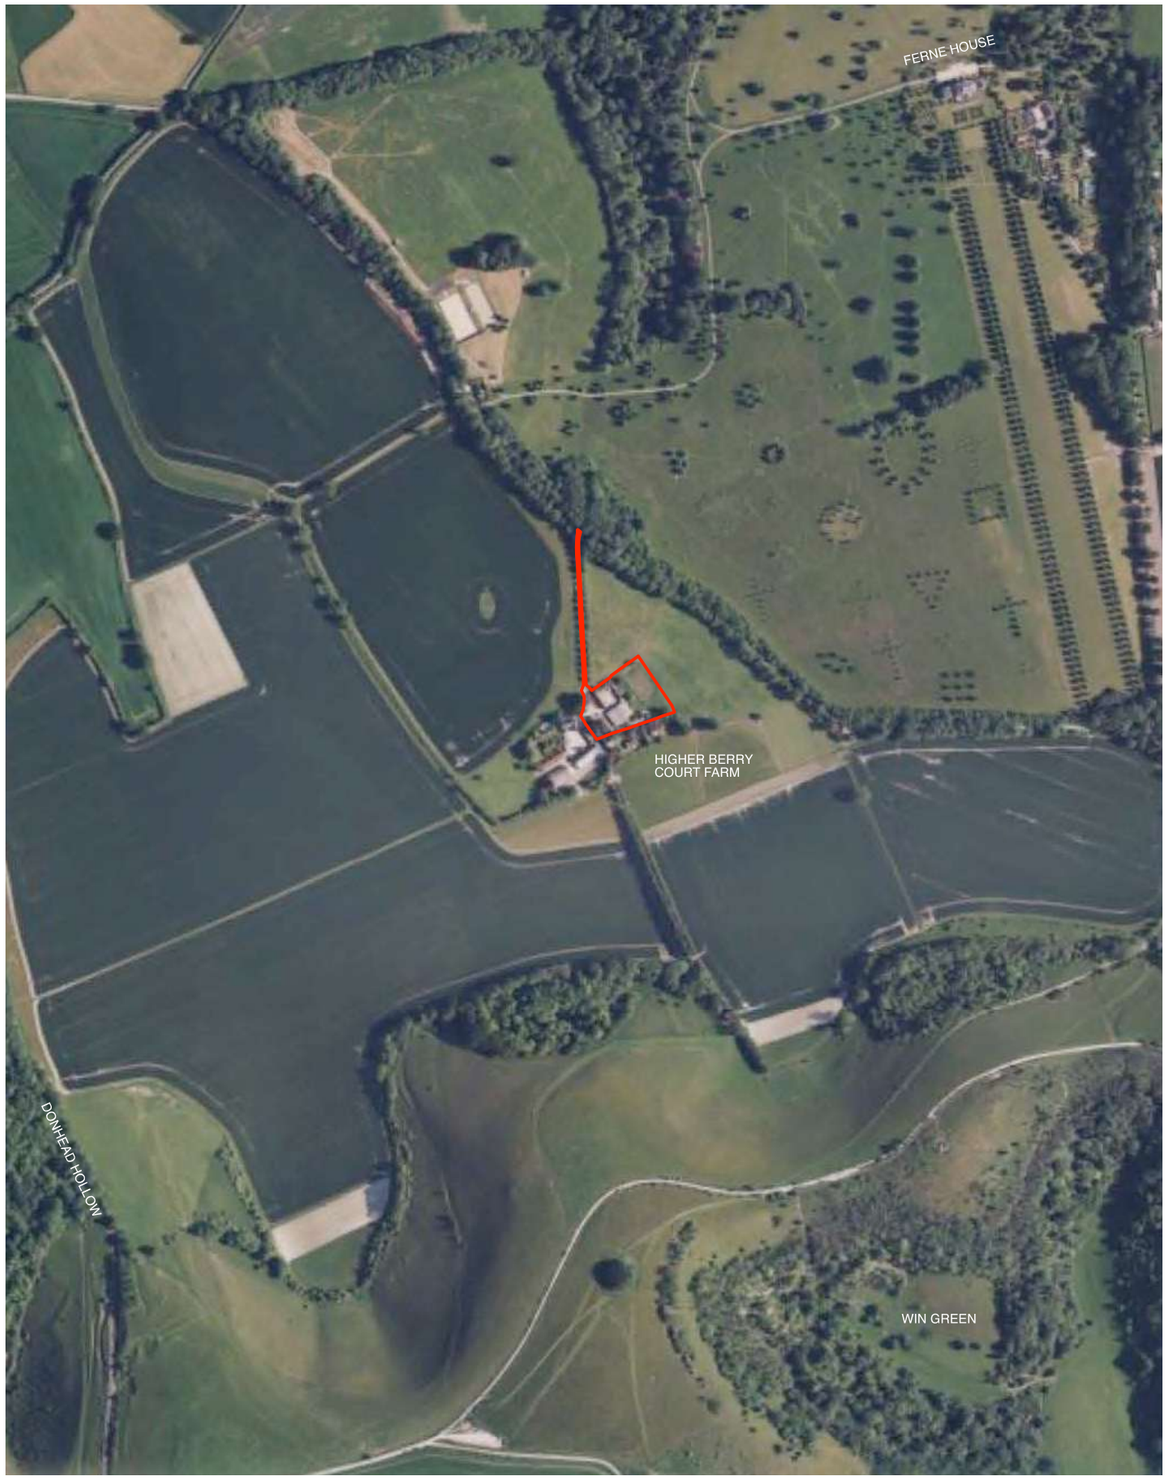

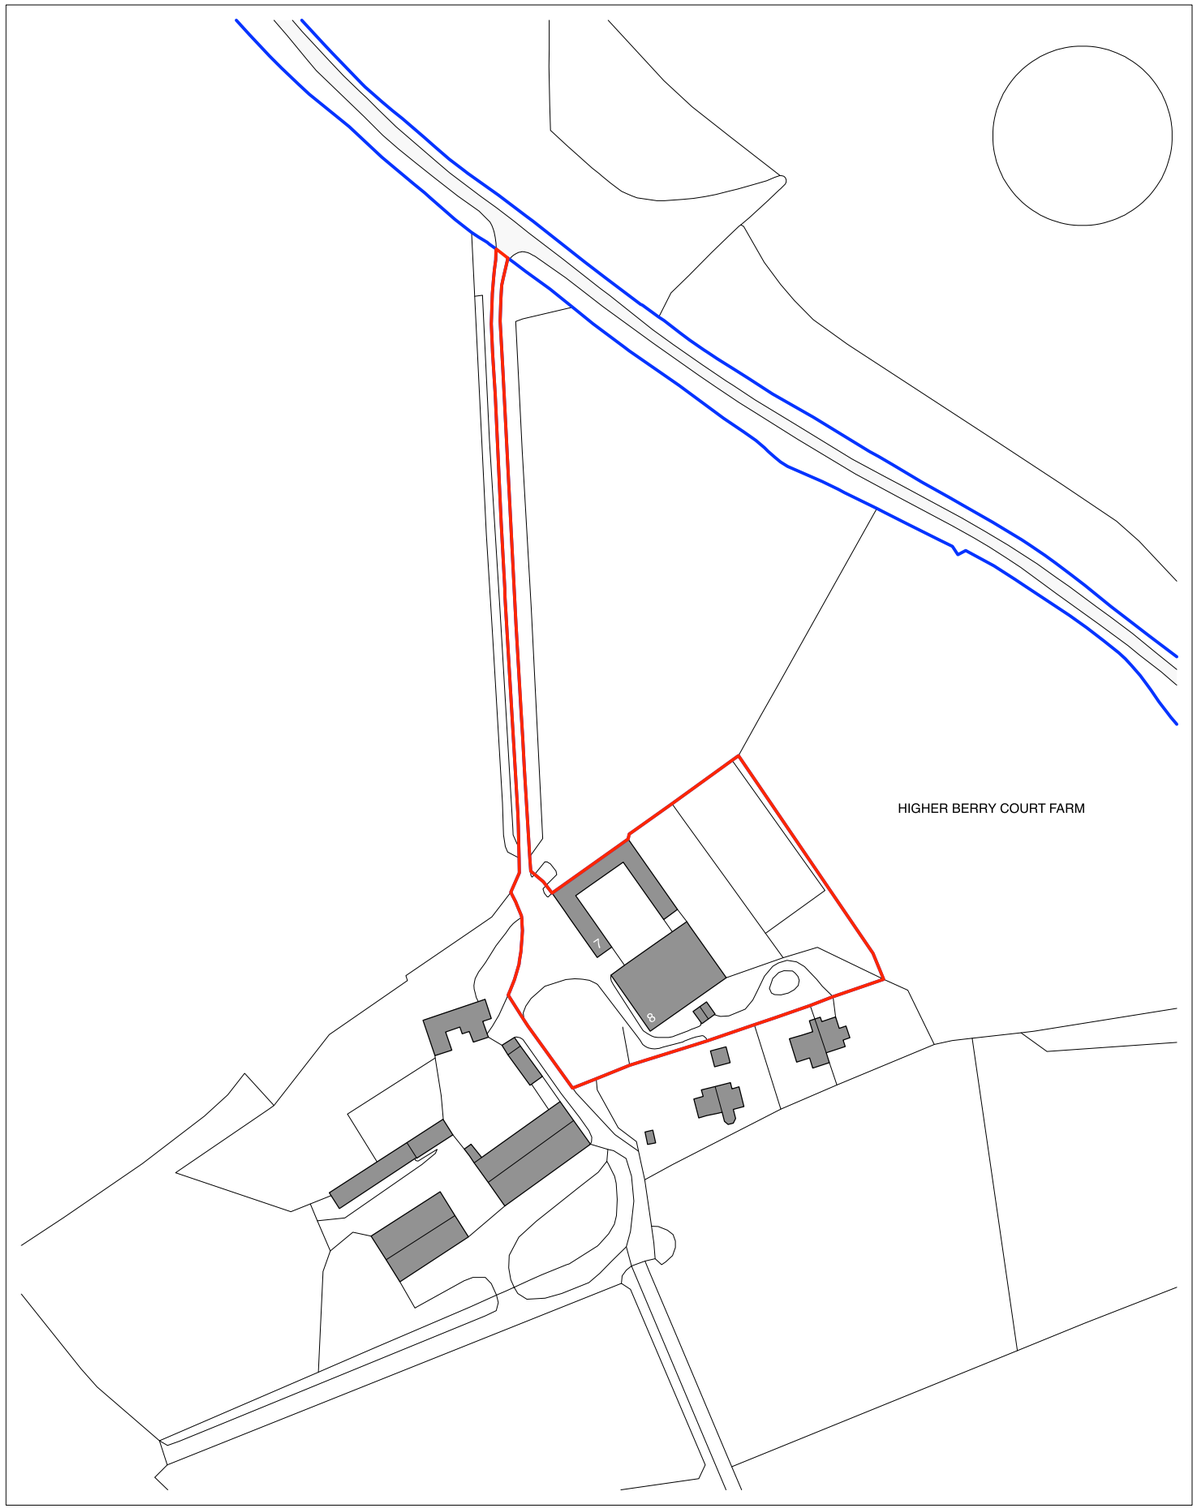

Higher Berry Court RFE Ltd

Higher Berry Court Farm, Donhead St Mary

Buildings 7 / 8: Location / Red Line Plan

Legend:

HIGHER BERRY COURT FARM: BUILDINGS 7 / 8
(SITE AREA - 8080SQM / 0/81HA

OTHER LAND IN APPLICANT OWNERSHIP

0 10 20 30 40 50m

www.forge-ds.co.uk

Forge Design Studio
Cowesfield
Whiteparish
Salisbury
SP5 2RB

info@forge-ds.co.uk
studio 01794 885872

Forge
Design Studio

Figured dimensions only are to be taken from this drawing. Do not scale from this drawing. All dimensions are in millimetres unless otherwise stated. All dimensions and setting out co-ordinates shall be checked on site before any work commences. Any discrepancies shall be reported to Forge Design Studio.

Forge Design Studio asserts its rights under the Copyright, Designs and Patents Act 1988, unless otherwise agreed in writing. All rights reserved.

Status: For Planning

Drawn by: NvdW Date: Dec 2022

Checked by: MH Date: Dec 2022

Scale: 1:1000@A1

Project no: 202211

Drawing no: PL001 Revision: