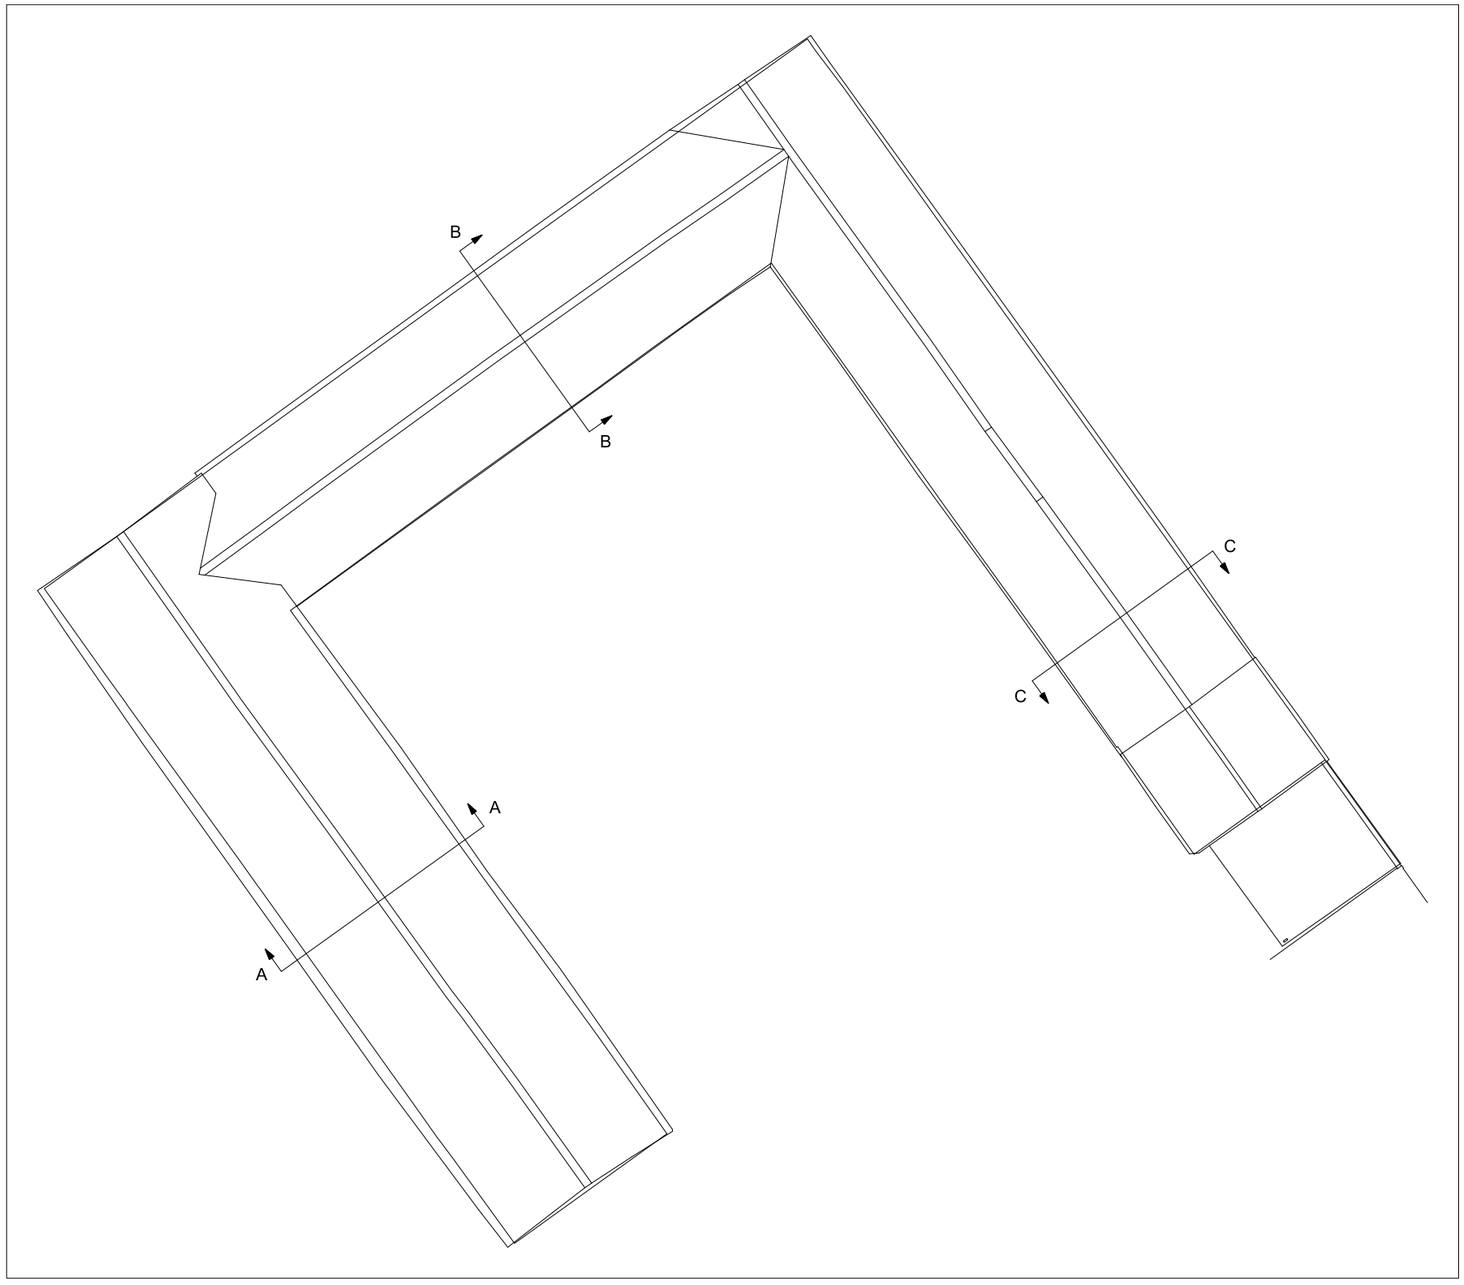

LEGEND

Arch Height	A xxxx
Sill Height	S xxxx
Head Height	H xxxx
Ceiling Height	C xxxx
Beam Height	B xxxx
False Ceiling Height	FC xxxx
Purlin Height	P xxxx
Arch Level	AL xxxx
Sill Level	SL xxxx
Head Level	HDL xxxx
Ceiling Level	CL xxxx
Beam Level	BL xxxx
False Ceiling Level	FC xxxx
Floor Level	FL xxxx
Purlin Level	PL xxxx
Wall Level	WL xxxx

Sink	
Bath	
Separate Urinal	
WC	
Shower Tray	
Drinking Fountain	
Patio Doors	
Panelled Radiator	
Column Radiator	
Oil Filled Radiator	
Towel Rail	
Convector Heater	
Electric Air Vent	A
Rooflight	
Roof Access	RA
Light Fitting	
Panel Light	
Extractor Fan	
Power Point	
Light Switch	
Light Fitting	
Telephone Point	
Meter	M
Stop Valve	
Distribution Board	DB
Fuse Box	FB
Access Sensor	AS
Door Release Switch	DR

NORTHPOINT
The survey grid is related to OSTN15 and has been fixed by using GPS receivers.

LEVELS
Levels are related to OSGM15 and have been obtained by using GPS receivers.

DTS
Tanners Court
Tanners Lane
East Wellow
ROMSEY
SO51 6DP
Tel 01794 514978
Fax 01794 517653
E-Mail sales@dtsurveys.co.uk
Web Site www.dtsurveys.co.uk
Digital Terrain Surveys LLP
Land Survey Partnership

Higher Berry Court RFE Ltd

Higher Berry Court Farm, Donhead St Mary

Existing Information: Building 7 - Roof Plan

Revisions:

0 1 2 3 4 5m

www.forge-ds.co.uk
Forge Design Studio
Cowesfield
Whiteparish
Salisbury
SP5 2RB
info@forge-ds.co.uk
studio 01794 885872

Forge Design Studio

Figured dimensions only are to be taken from this drawing. Do not scale from this drawing. All dimensions are in millimetres unless otherwise stated. All dimensions should be verified and checked on site prior to work commencing. Any discrepancies shall be reported to Forge Design Studio.

Forge Design Studio asserts its rights under the Copyright, Designs and Patents Act 1988, unless otherwise agreed in writing. All rights reserved.

Status: For Planning

Drawn by: NvdW Date: Dec 2022

Checked by: MH Date: Dec 2022

Scale: 1:100@A1

Project no: 202211

Drawing no: PL005 Revision: