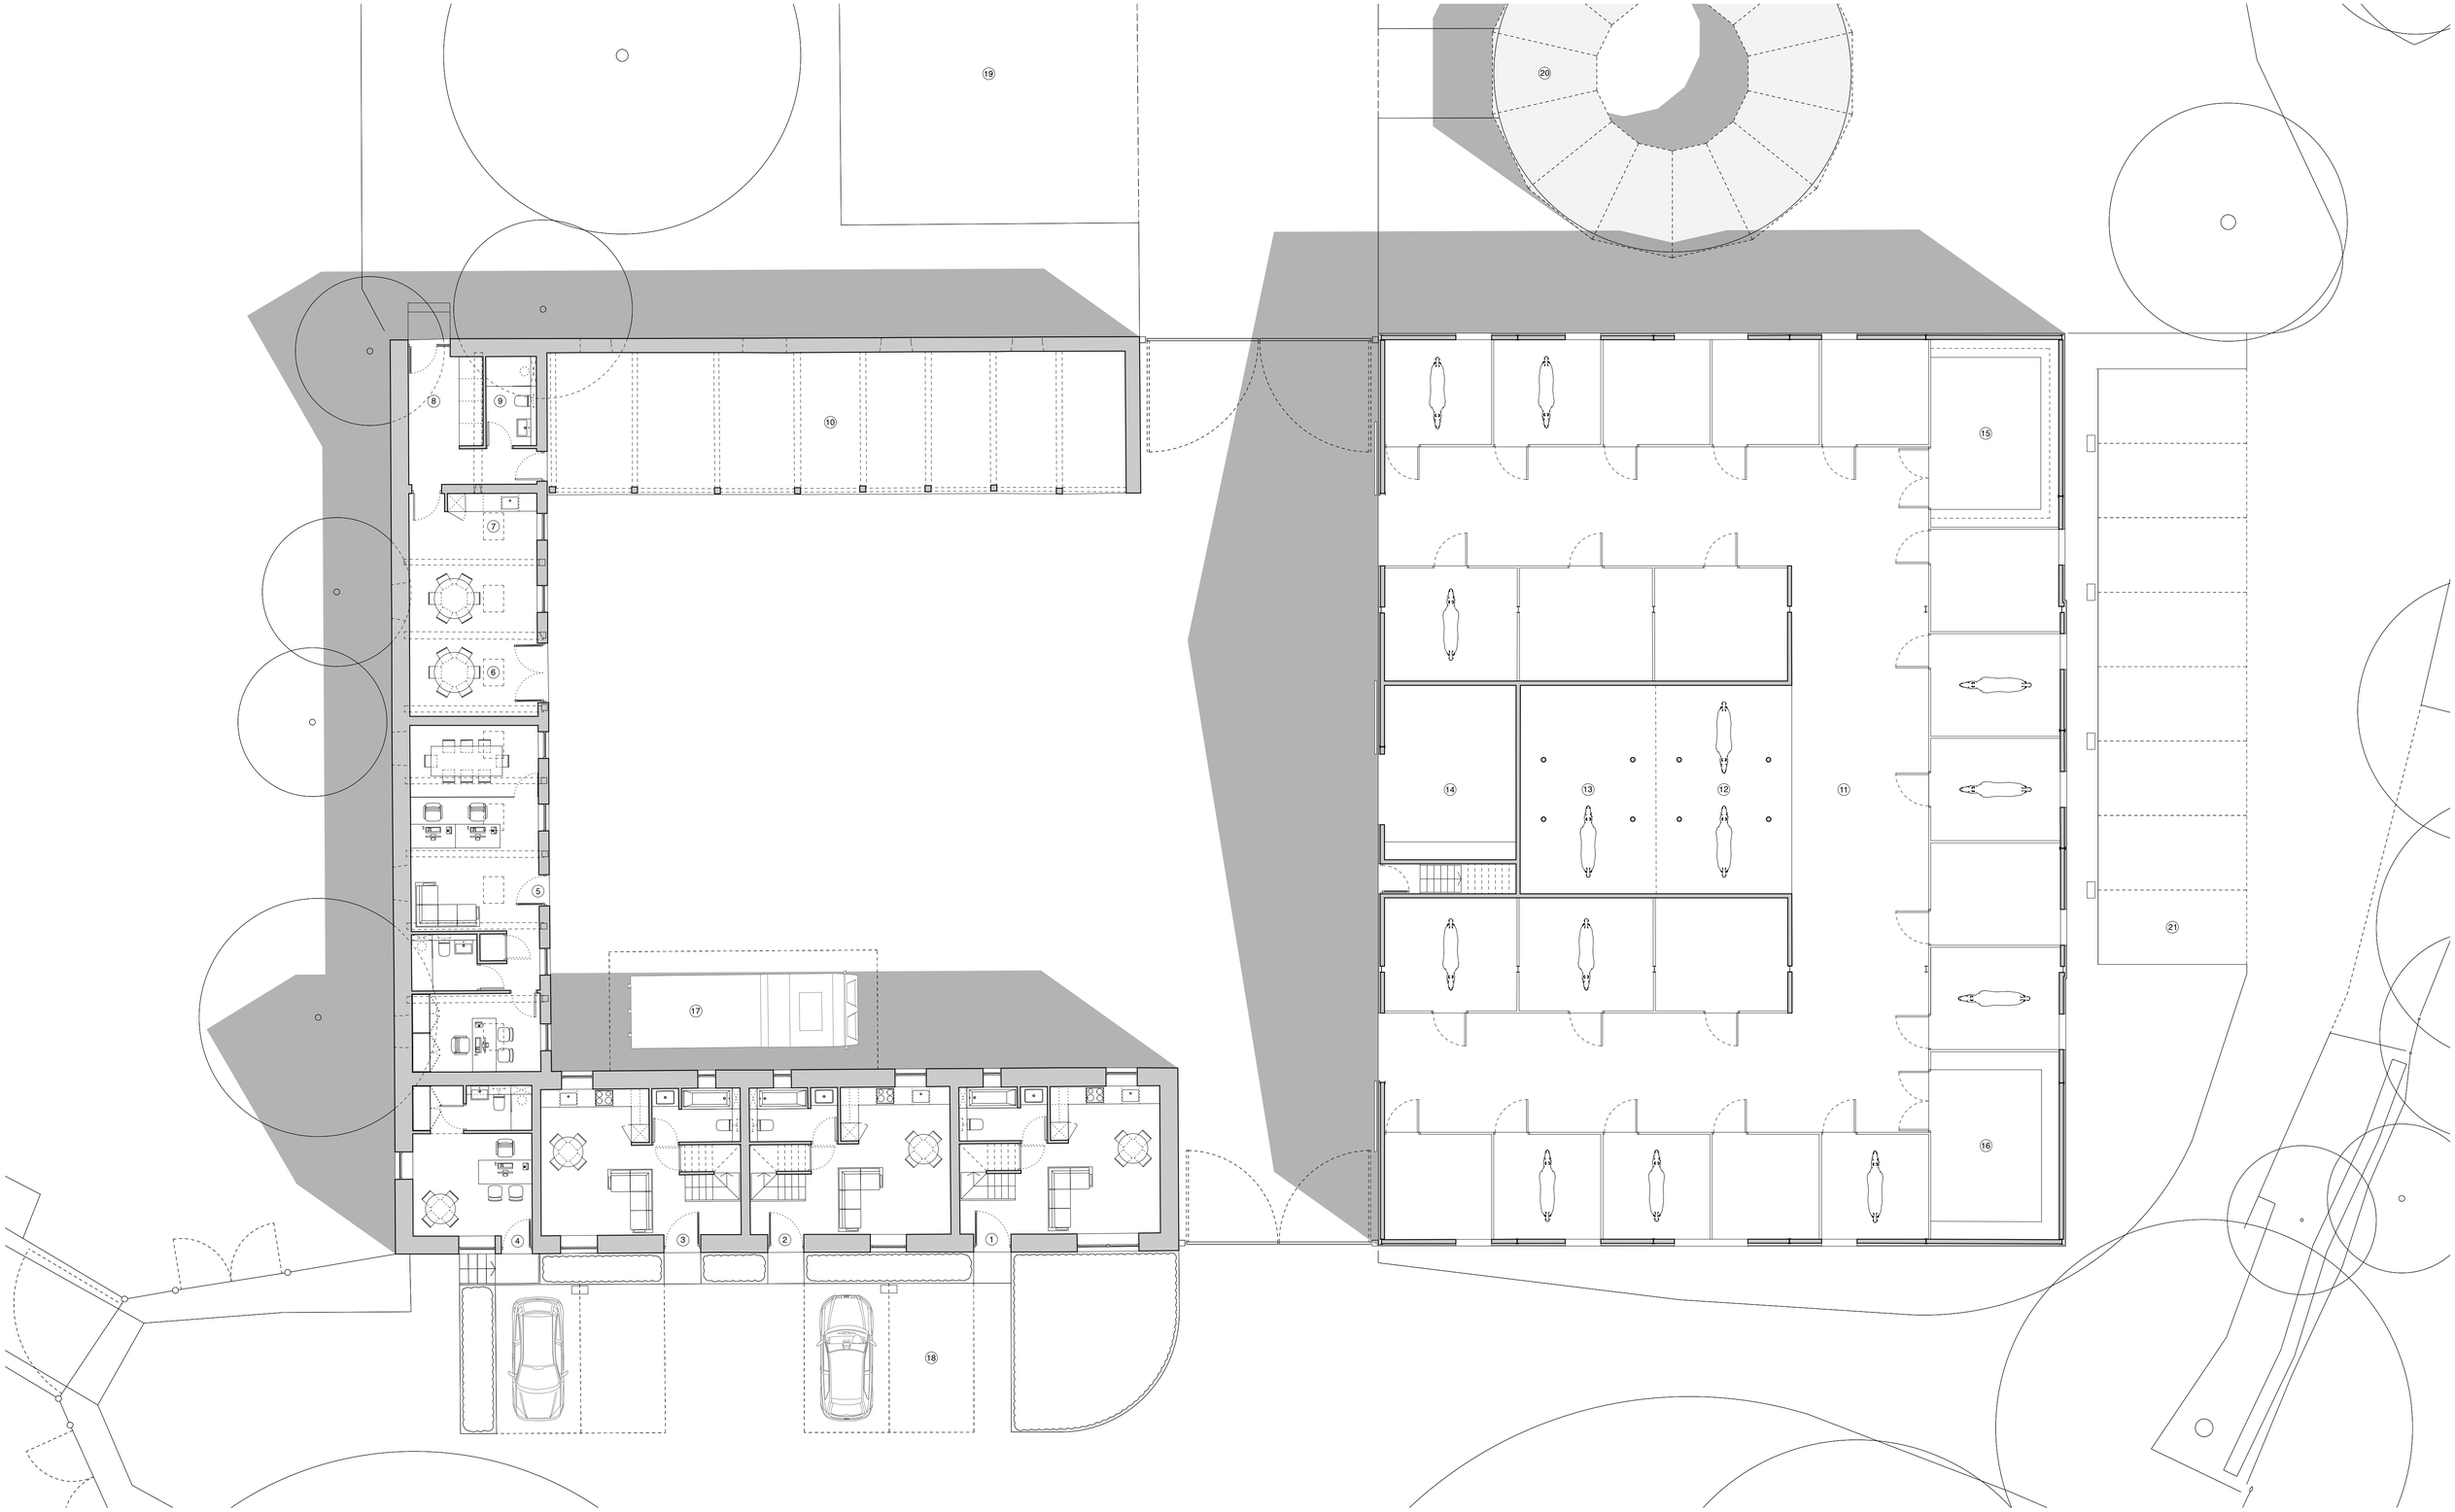

Higher Berry Court RFE Ltd

Higher Berry Court Farm, Donhead St Mary

Buildings 7/8: Proposed Ground Floor Plan

Legend:

1. STAFF ACCOMMODATION - UNIT 01 (TOTAL GIFA - 65.2SQM)
2. STAFF ACCOMMODATION - UNIT 02 (TOTAL GIFA - 65.3SQM)
3. STAFF ACCOMMODATION - UNIT 03 (TOTAL GIFA - 64.7SQM)
4. SECURITY OFFICE (20.2SQM)
5. ADMIN OFFICE / MEETING ROOM (50.1SQM)
6. STAFF DINING / LOUNGE (32.2SQM)
7. KITCHENETTE
8. LAUNDRY (7.5SQM)
9. SHOWER / W.C. (5.1SQM)
10. OPEN-SIDED HAY / BEDDING STORAGE (88.0SQM)
11. LOOSE HORSE BOXES - 21NO.
12. WASHDOWN AREAS - 2NO. (31.9SQM)
13. SOLARIUM - 2NO. (31.9SQM)
14. FEED STORAGE (25.9SQM)
15. TACK STORAGE (27.1SQM)
16. RUGS / TOOLS STORAGE (27.2SQM)
17. HORSE BOX PARKING
18. CAR PARKING AREA / CHARGING POINTS
19. MUCK STORGAE / TRAILER AREA
20. HORSE WALKER
21. ADDITIONAL CAR PARKING AREA / CHARGING POINTS

0 1 2 3 4 5m

www.forge-ds.co.uk

Forge Design Studio
Cowesfield
Whiteparish
Salisbury
SP5 2RB

info@forge-ds.co.uk
studio 01794 885872

Forge Design Studio

Figured dimensions only are to be taken from this drawing. Do not scale from this drawing. All dimensions are in millimetres unless otherwise stated. All dimensions and setting out co-ordinates shall be checked on site prior to work commencing. Any discrepancies shall be reported to Forge Design Studio.

Forge Design Studio asserts its rights under the Copyright, Designs and Patents Act 1988, unless otherwise agreed in writing. All rights reserved.

Status: For Planning

Drawn by: NvdW Date: Dec 2022

Checked by: MH Date: Dec 2022

Scale: 1:100@A1

Project no: 202211

Drawing no: PL014 Revision: