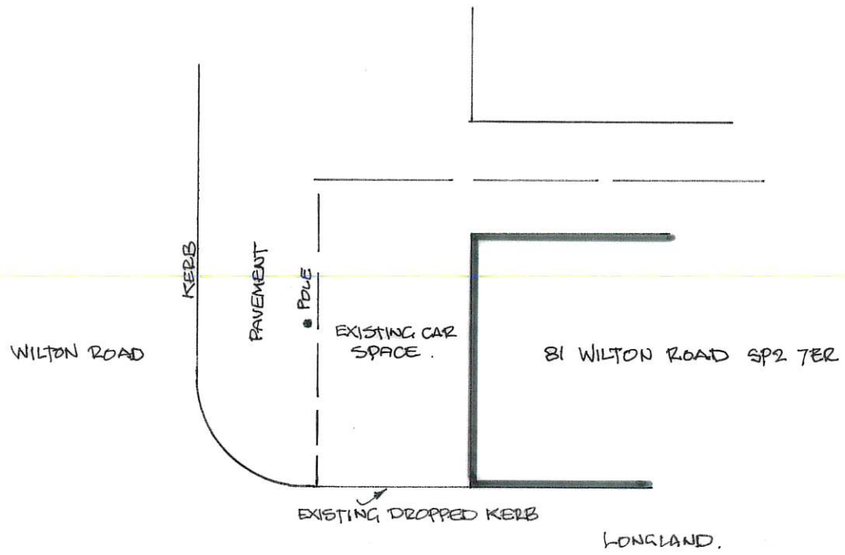

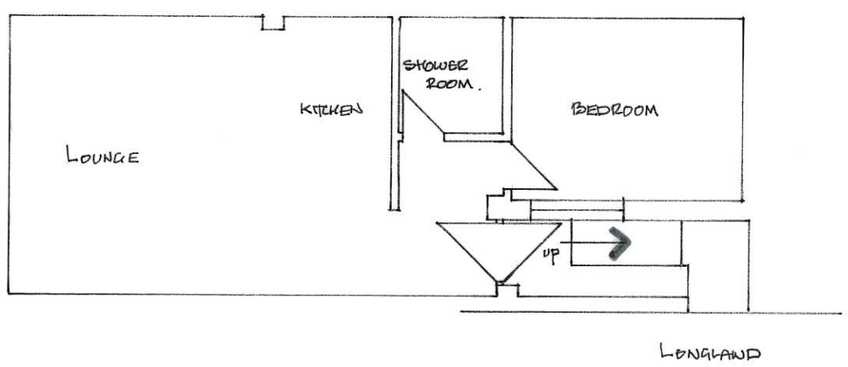

1:50 1 2

1:100 1 2 3 4

1:200 2 3 4 5 6 7 8

CLIENT
MR. ELIZI

SITE ADDRESS
81 WILTON ROAD
SALISBURY
WILTS SP2 7ER

PROJECT
CONVERSION OF EXISTING BASEMENT TO A 1 BED FLAT

TITLE
BASEMENT PLAN
CAR PARKING PLAN

SCALE 1:100

DATE JUNE 2023

DRG No. E1/1.