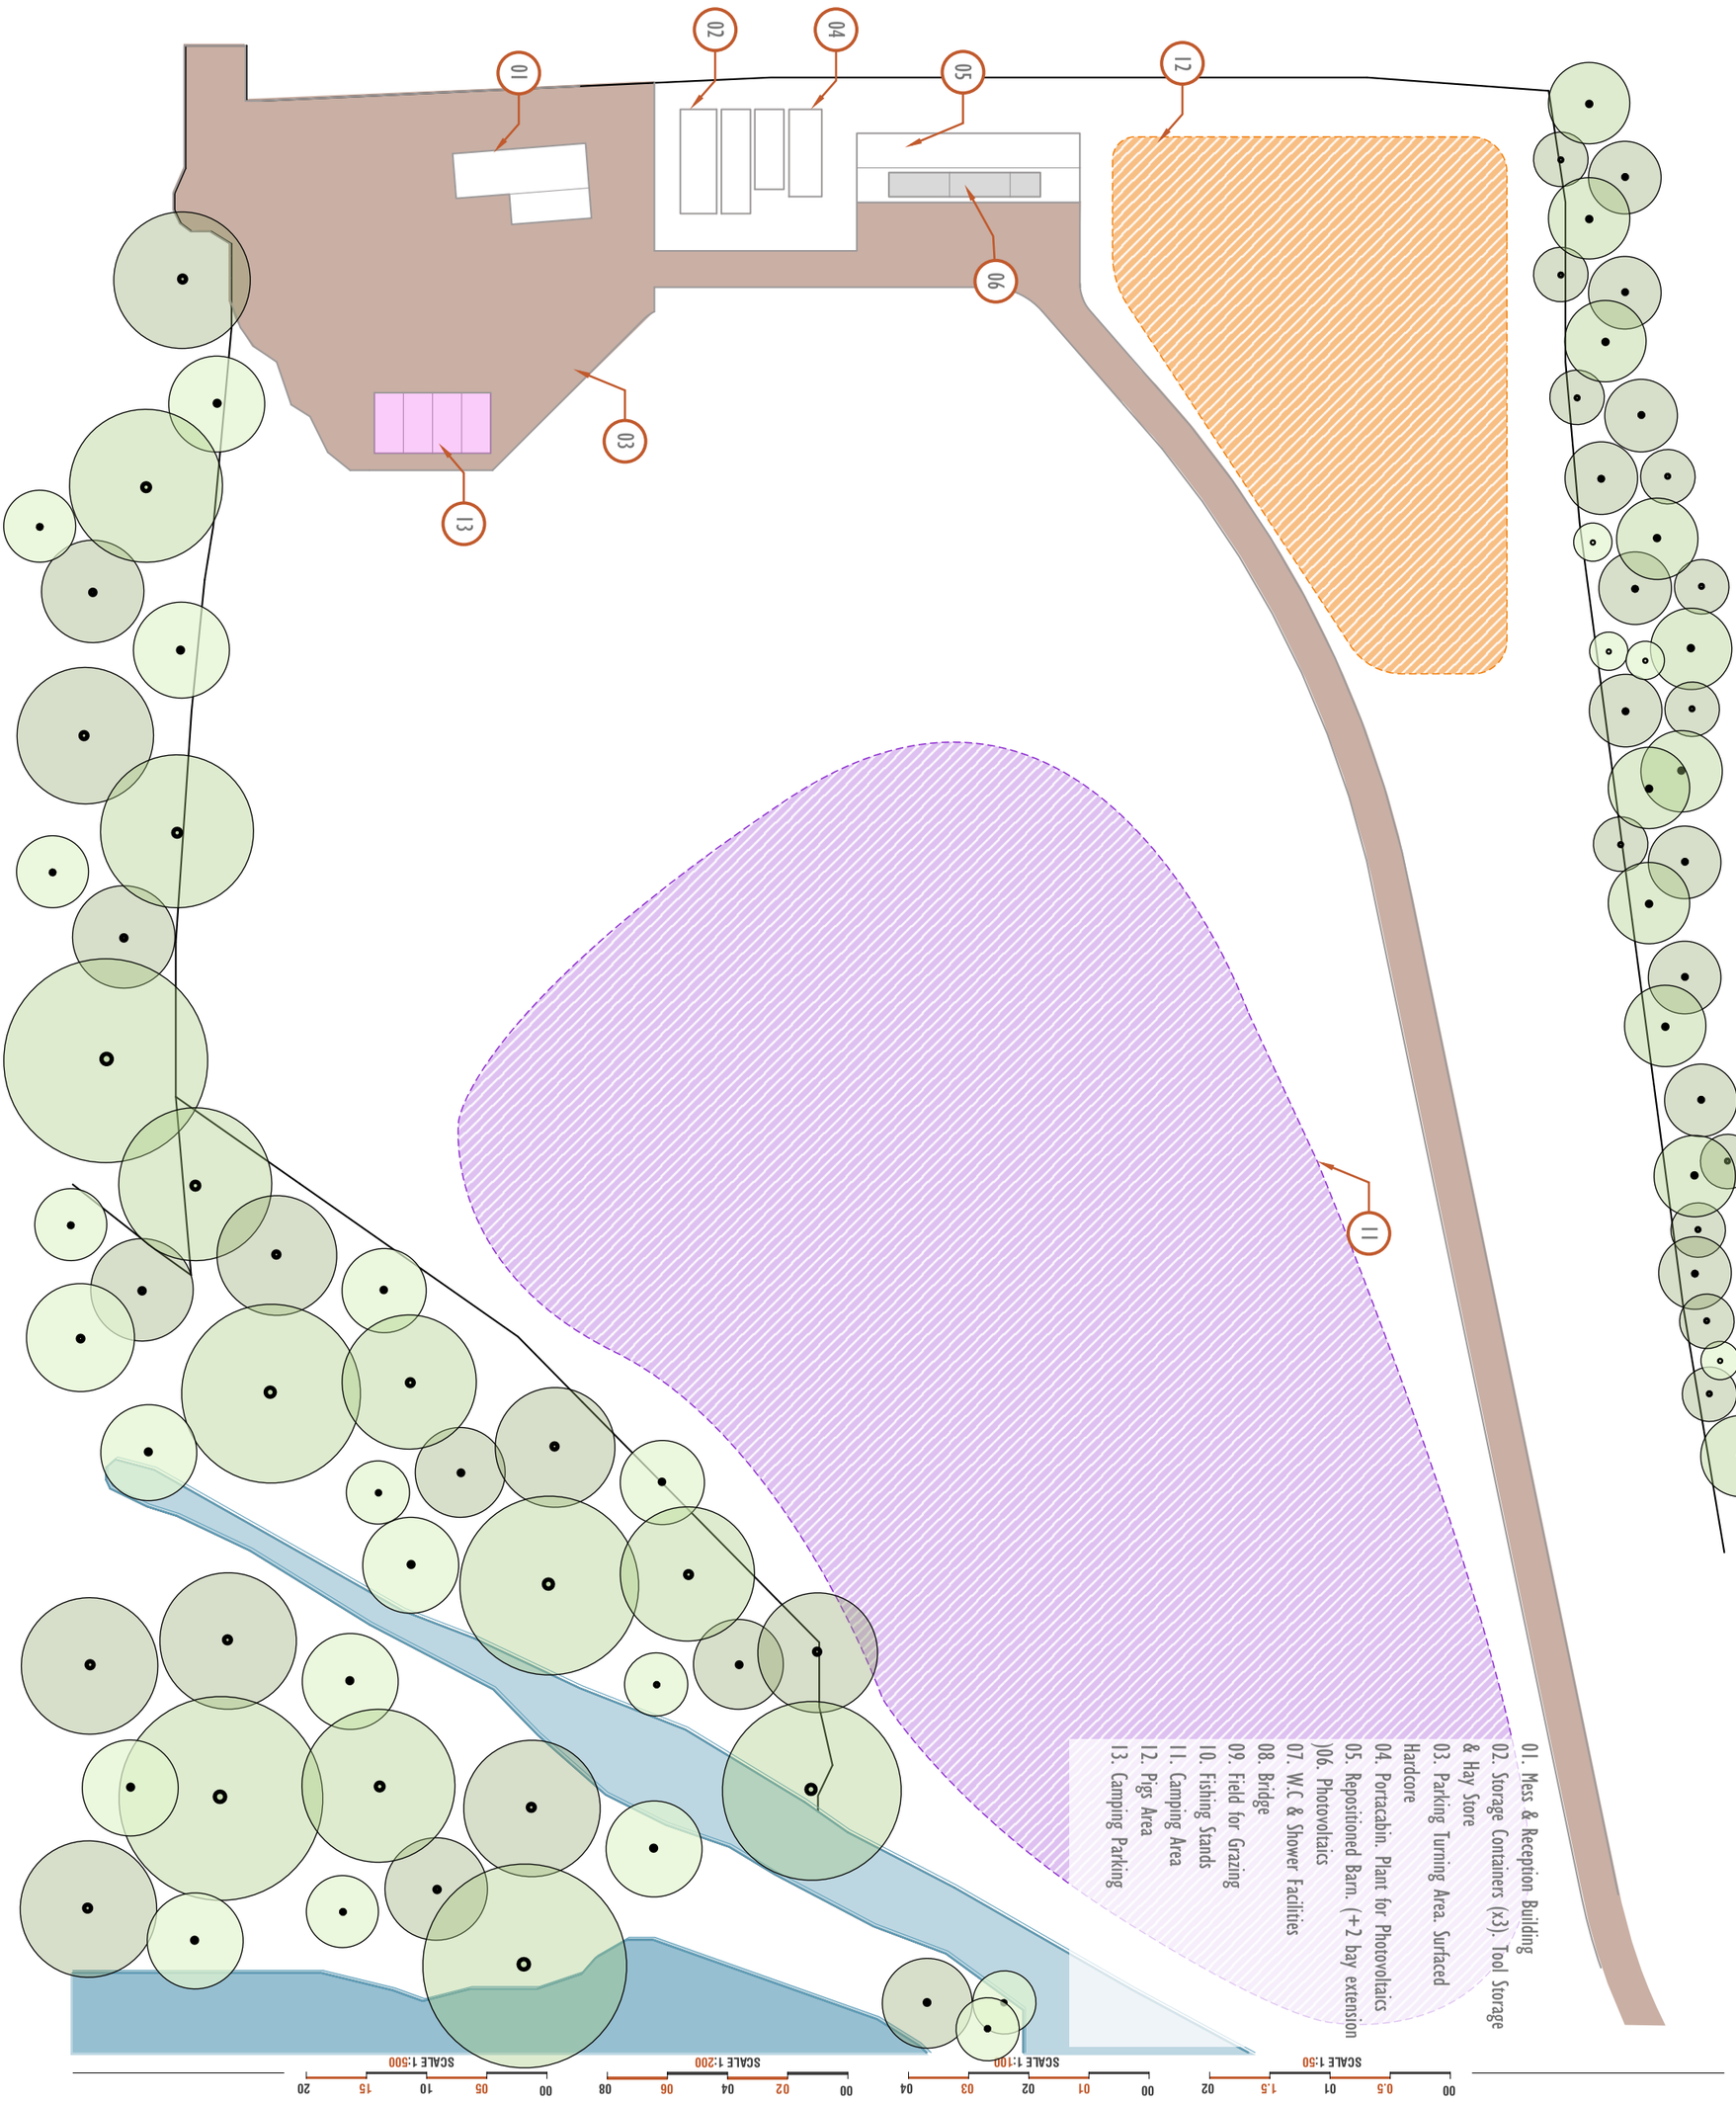

01. Mess & Reception Building
02. Storage Containers (x3). Tool Storage & Hay Store
03. Parking Turning Area. Surfaced Hardcore
04. Portacabin. Plant for Photovoltaics
05. Repositioned Barn. (+2 bay extension
)06. Photovoltaics
07. W.C & Shower Facilities
08. Bridge
09. Field for Grazing
10. Fishing Stands
11. Camping Area
12. Pigs Area
13. Camping Parking

SCALE 1:50 — 00 0.5 01 1.5 02
SCALE 1:100 — 00 01 02 03 04
SCALE 1:200 — 00 02 04 06 08
SCALE 1:500 — 00 05 10 15 20

REVISION	DRAWING No.	PROJECT NO.	DESCRIPTION	DATE	
	12	LDC.2341A	Proposed Site Plan	June. 2023	The Studio, 82 Broadmead, Corsham, SN13 9AP
		PROJECT: Becketts Pit Farm & Fishery, Dilton Marsh, Westbury,	SCALE: 1:500 @ A3		

All dimensions to be checked on site. Drawing for planning puposes only - Not for construction. Reproduction of this drawing is prohibited without the consent in writing of Land Development & Planning Consultants Ltd. Site plans are reproduced from the Ordnace Survey sheets with the permission of The Controller of HM Stationery Office. Crown Copyright Reserved. Licence Number AL546755.

LDPC Land, Development & Planning Consultants Ltd