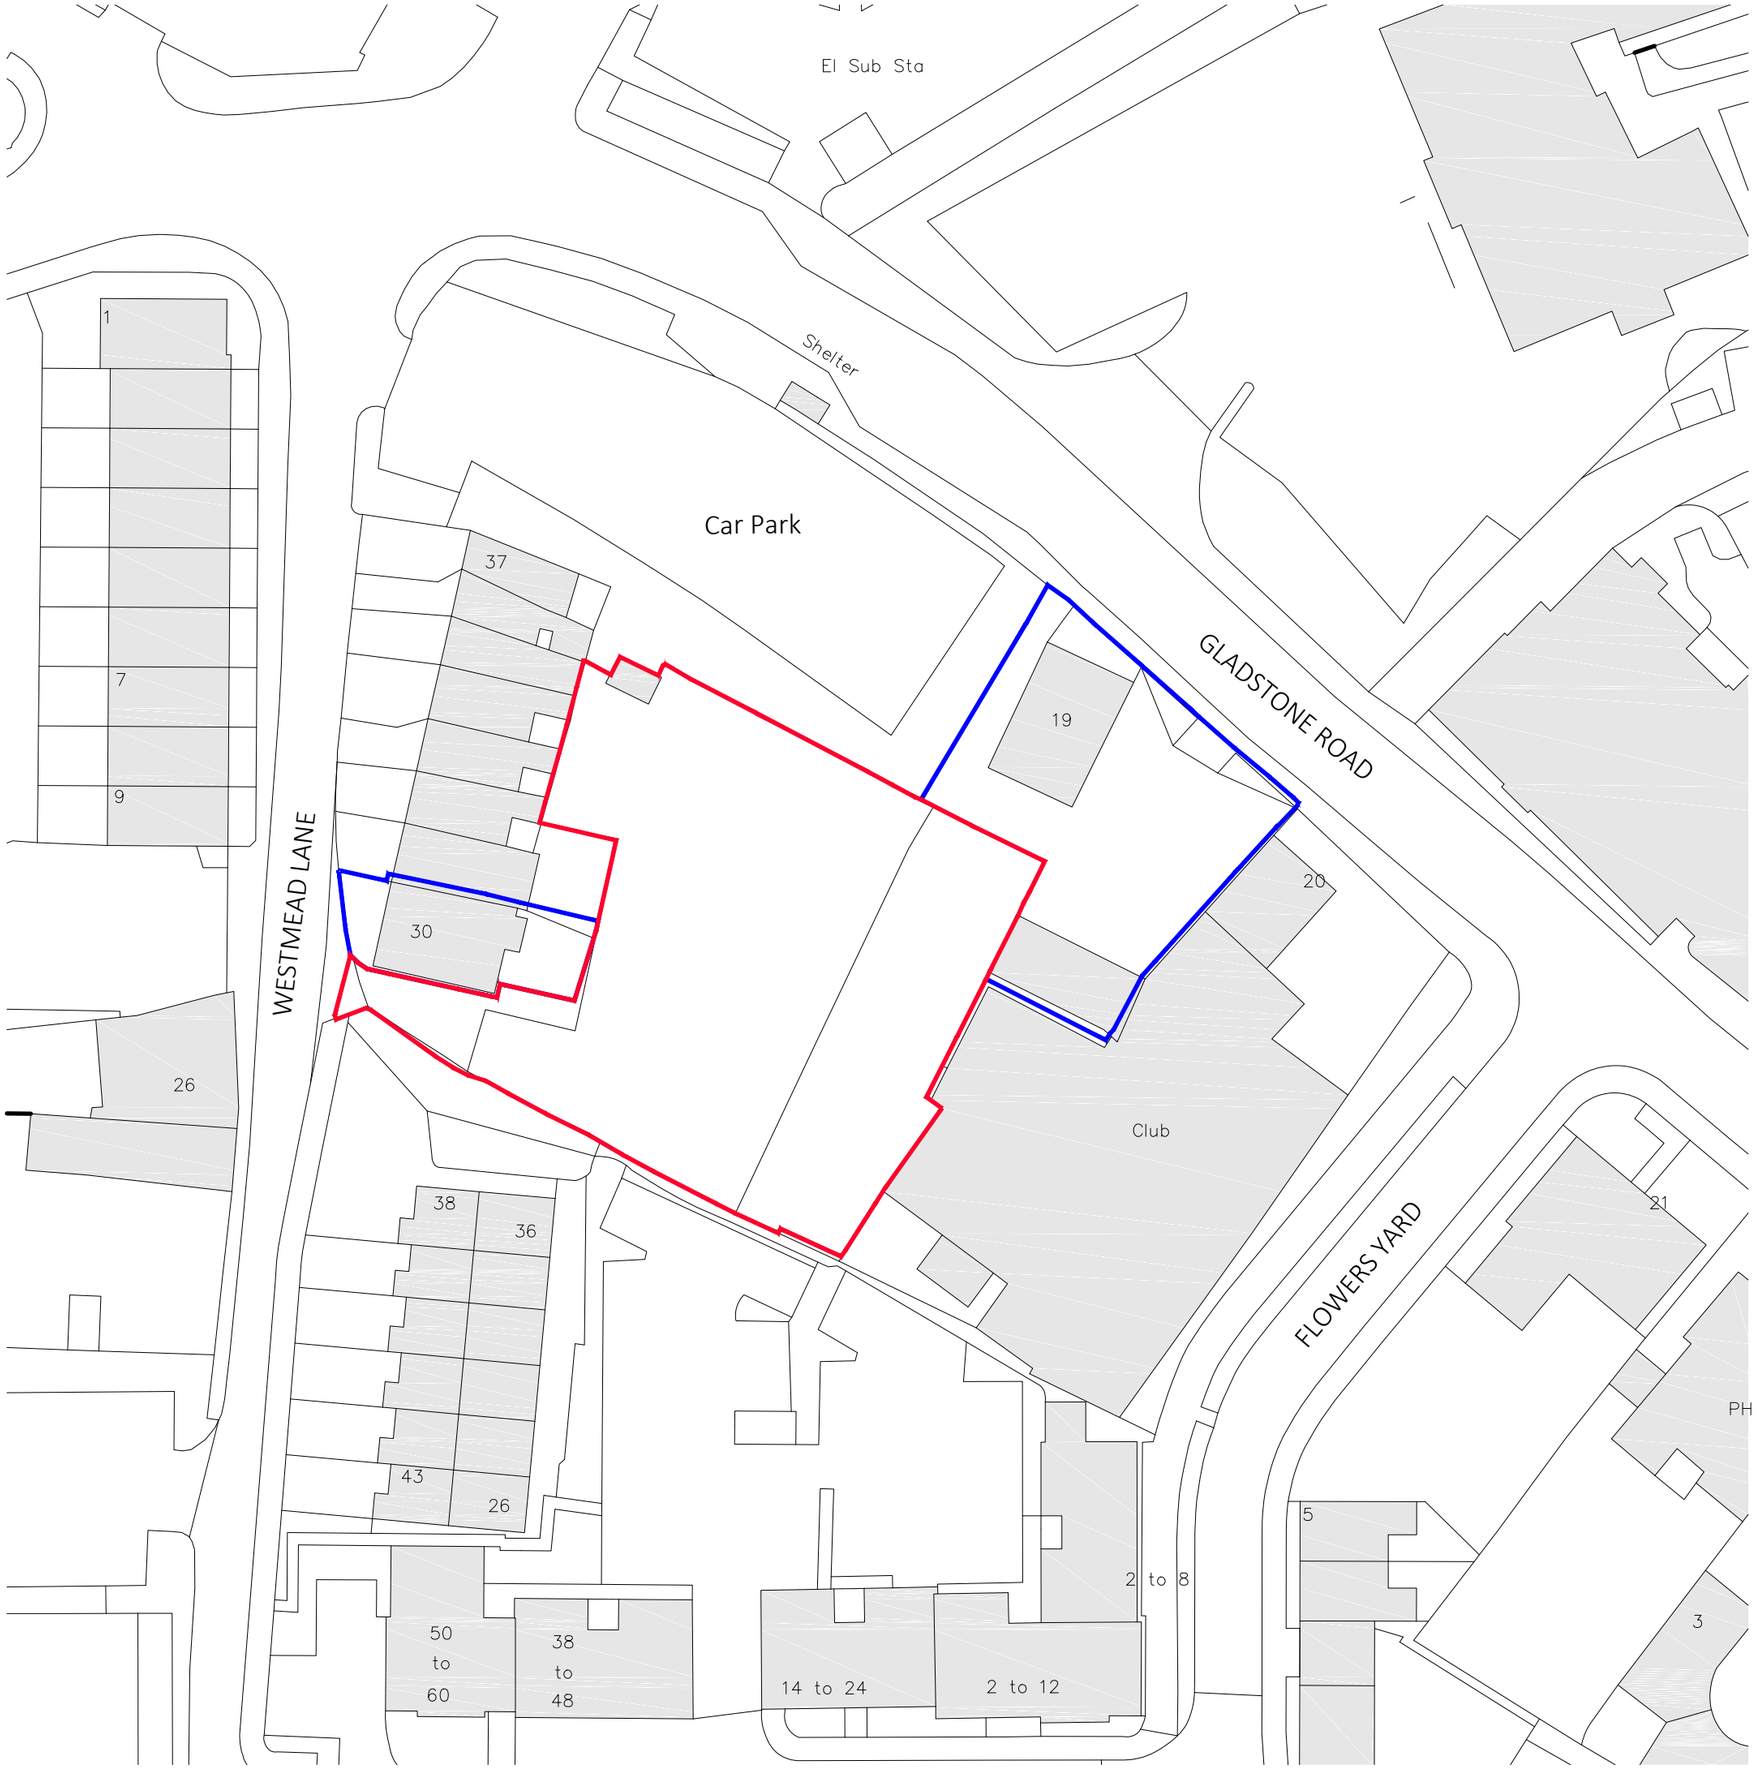

Rev	Date	Details

5 10 20 30 m

N

Project	Stage	Drawing	Rev	Status
4187	0	100	_	PLANNING

Scale	Size	Drawn	Check	Creation
1:500	A3 L	-	-	2019/03/14

Project

Land off Gladstone Road & Westmead Lane
Chippenham, Wlitshire

Detail

Site Plan
As Existing

bba architects & planners

THIS DRAWING IS COPYRIGHT ©
Responsibility is not accepted for errors made by others in scaling from this drawing
All construction information should be taken from figured dimensions only
Discrepancies must be reported to the Architect before proceeding