BEFORE COMMENCEMENT OF ANY WORKS THE CONTRACTOR MUST CHECK AND VERIFY ALL BUILDING, SITE DIMENSIONS AND LEVELS, ALL RELEVANT SEWER OUTFALLS, INVERT LEVELS, AND CONNECTION POINTS

© THIS DRAWING AND THE BUILDING WORKS ILLUSTRATED ARE COPYRIGHT AND MAY NOT BE REPRODUCED WITHOUT WRITTEN PERMISSION

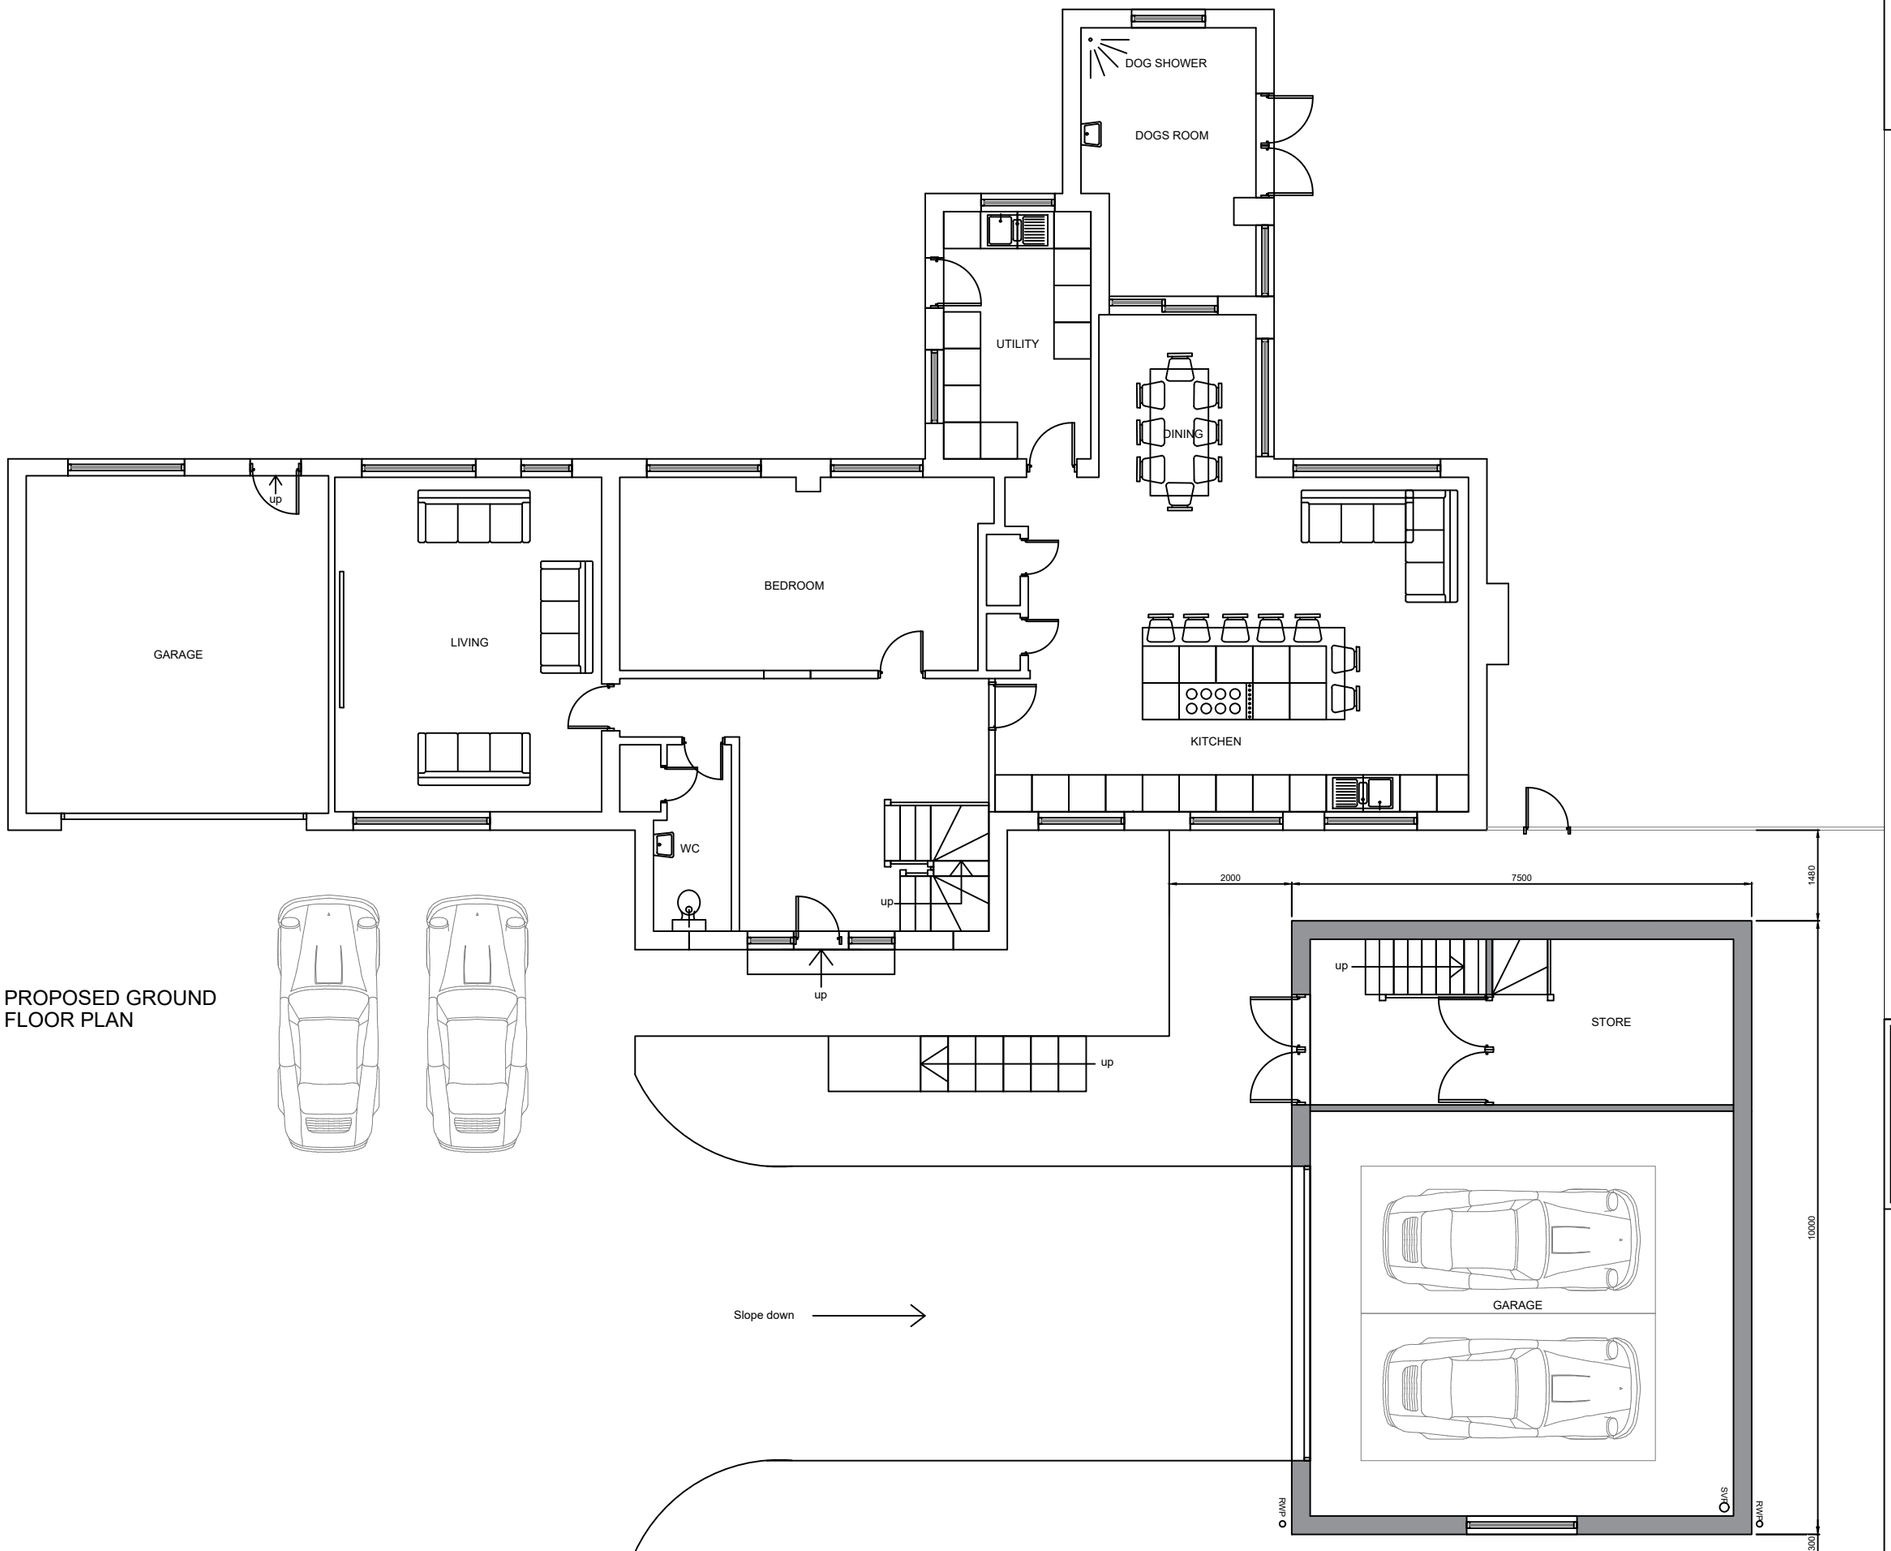

PROPOSED GROUND FLOOR PLAN

Scale:- 1:100

0 1 2 4 6 8 10

elevation one
BUILDING PLANNING & DESIGN
25 Uley Road,
Dursley,
Gloucestershire,
GL11 4NJ

Email: planning@elevationone.co.uk
Phone: 01453 549253

Project:-
Works at
Stonelea,Stoppers Hill,
Brinkworth, SN15 5AW

Drawing Title:-
Proposed Ground Floor Plan

Scale:-
1:100 @ A3

Client:-
Mr & Mrs Bevis

Project No:-	Drawing No: -
LB-010	04
Date:-	Revision:-
Feb 23	-