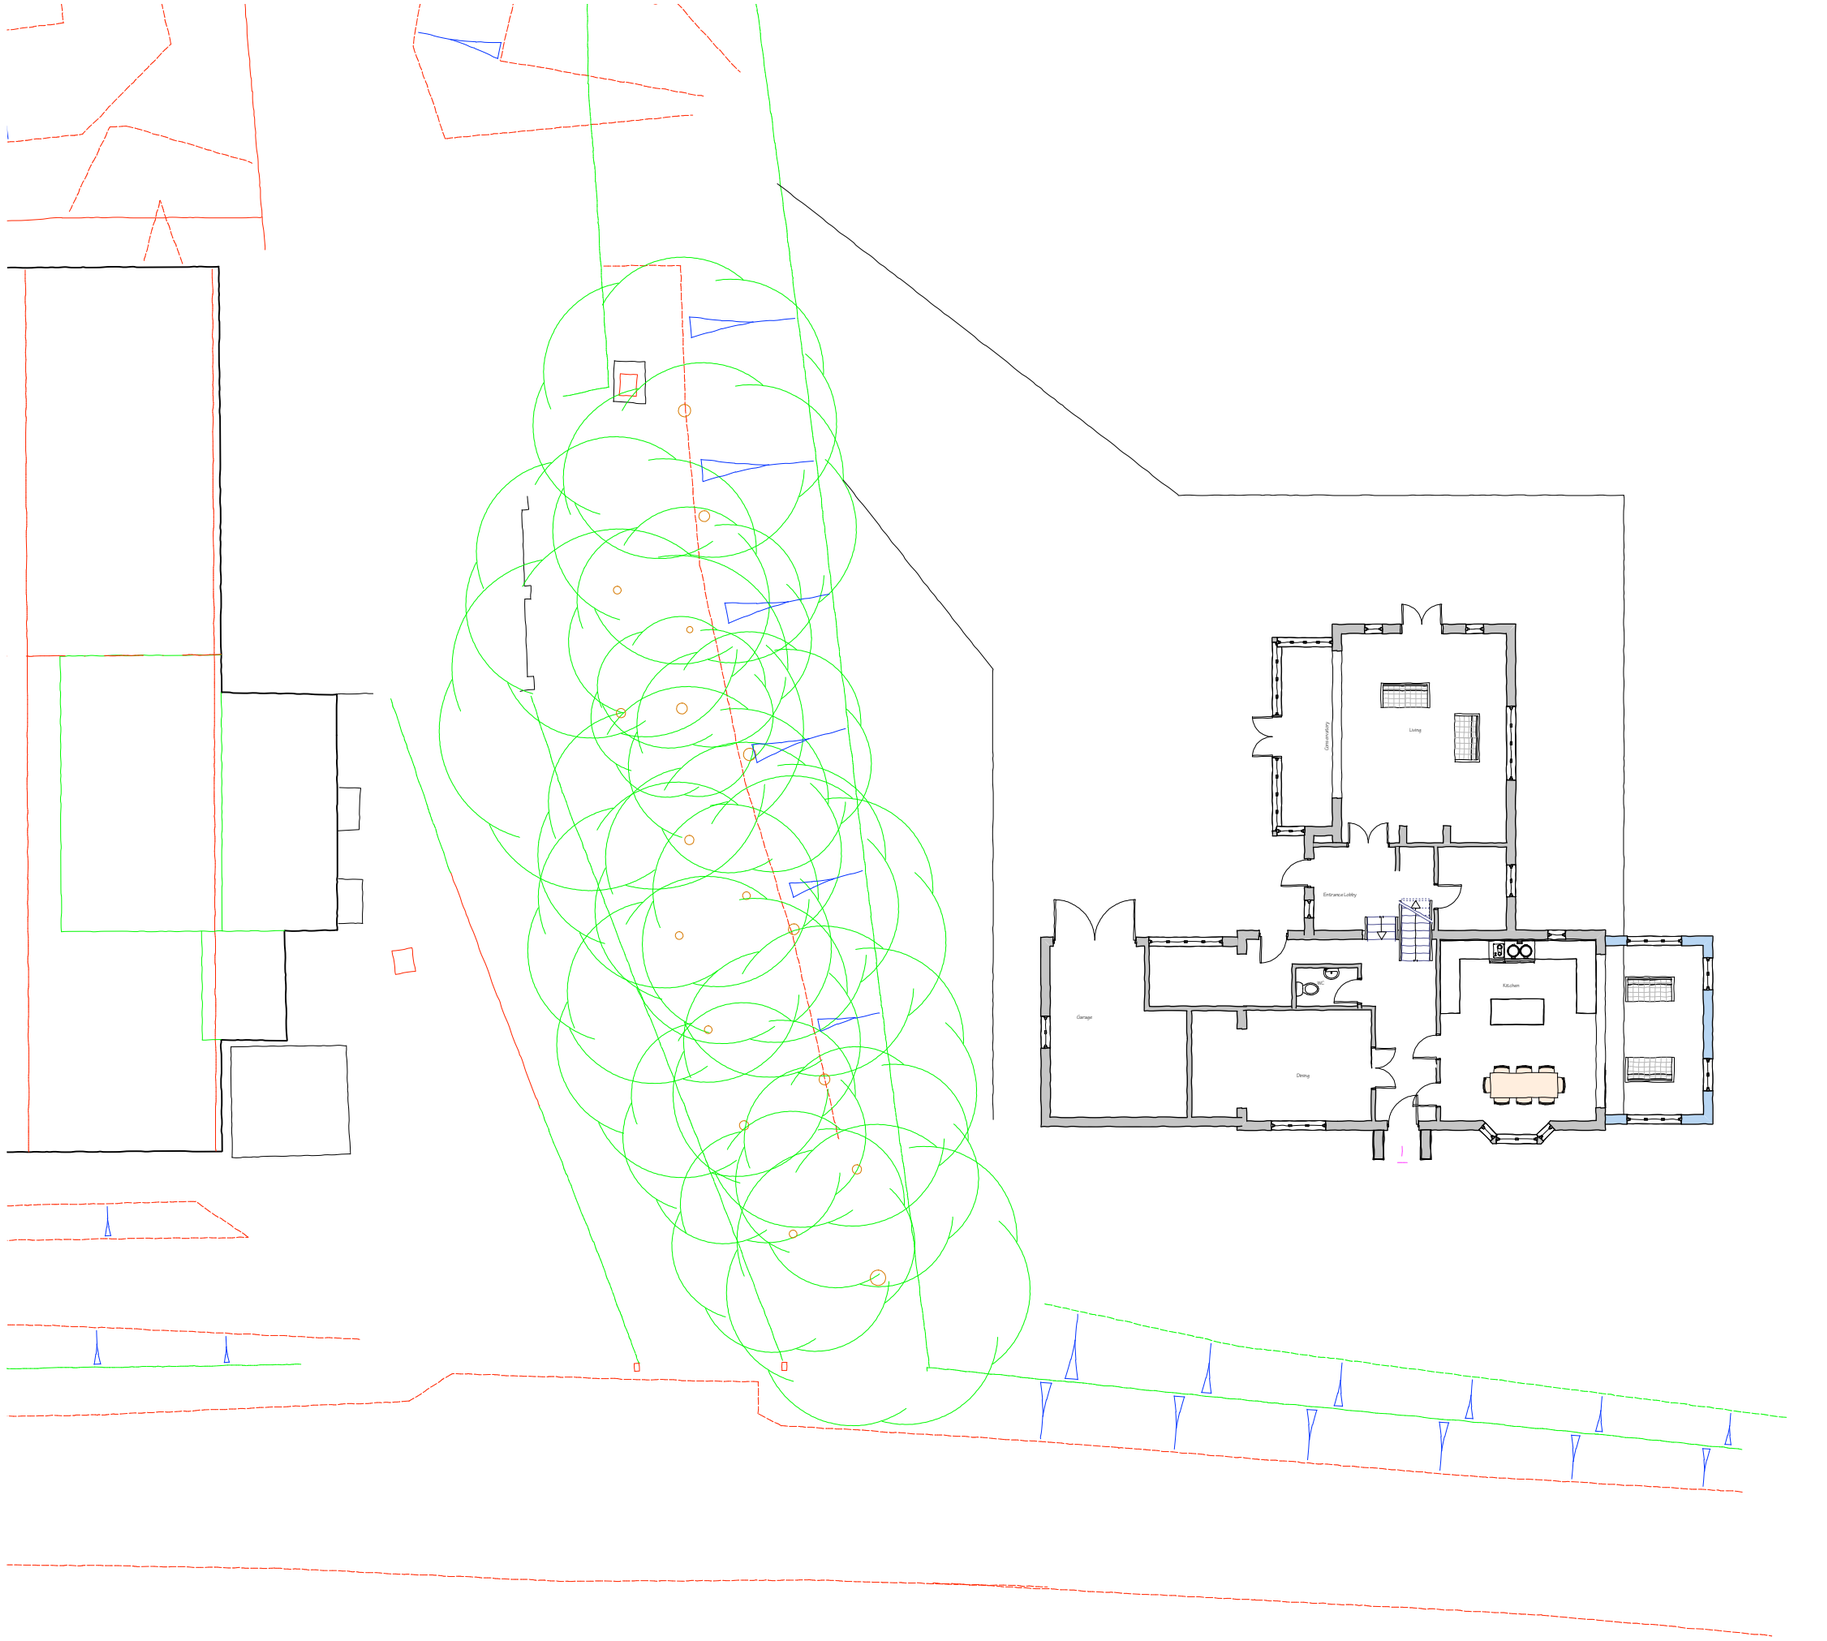

N

0 1 2 3 4 5m
SCALE

No. Date Revisions
Revisions

HOLLINS

Architects, Surveyors & Planning Consultants

The Guildhall
Market Hill
Framlingham
Suffolk
IP13 9BD

Telephone 01728 723959
Fax 01728 723947
E mail all@hollins.co.uk
Website www.hollins.co.uk

Client
Tanner & Weston

Site
Lockeridge

Project
Extension and Alterations

Details
Proposed Block Plan

Scale 1:100 @ A1 or 1:200 @ A3

Date March 2023

Drawn by

Job Reference *Drawing no.* *Revision*
21-125-**200**

This drawing is copyright. This drawing must not be scaled. Before commencing any work the contractor must set out and check all dimensions.