Walnut House, Cholderton

This drawing is copyright and is not to be reproduced. The contractor will be held responsible for the accuracy of works involving the setting out and checking of all dimensions on the drawing and on site. Dimensions must not be scaled from this drawing.

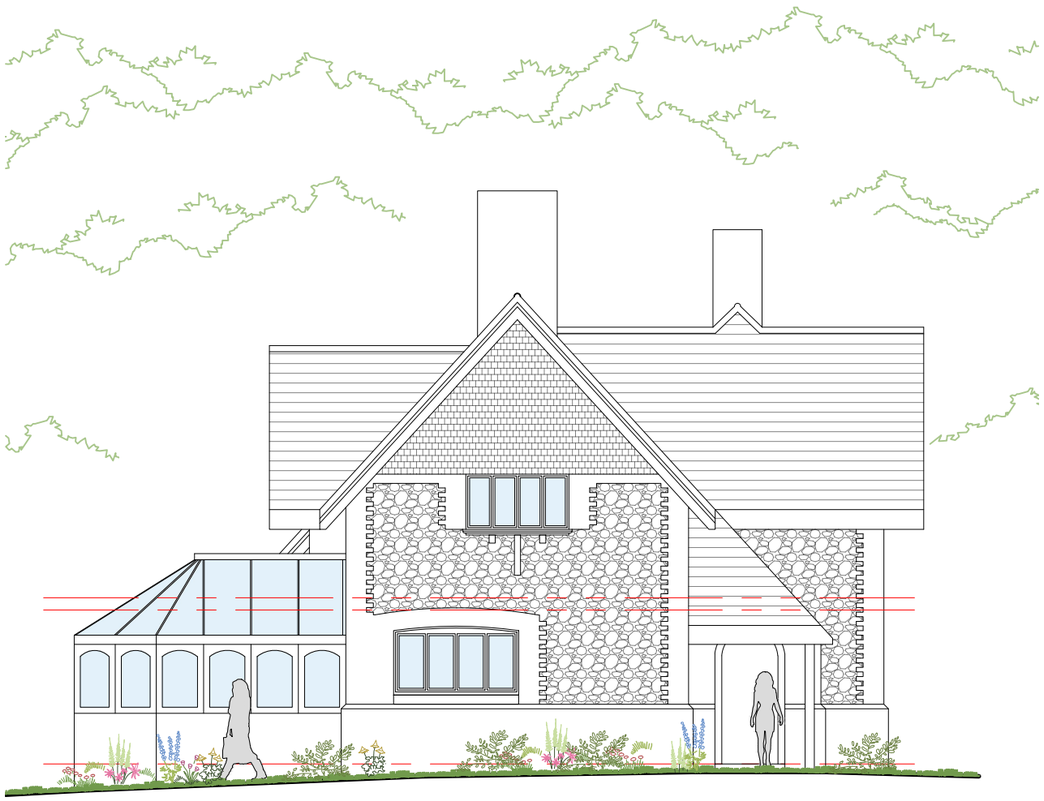

East Elevation



West Elevation

D 14.06.2023 - Scheme updates
C 23.05.2023 - Scheme updates
B 09.12.2022 - Amended to client comments
A 22.11.2022 - Amended to client comments

barclay phillips architects
a: The Studio, 5 Oakridge Office Park, Southampton Road, Whaddon, Salisbury, SP5 3HT
e: enquiries@barclay-phillips.co.uk
t: +44 (0) 1722 711177
www.barclay-phillips.co.uk

PROJECT:
Proposed Extension at: Walnut House, Cholderton, Salisbury, SP4 0DH

CLIENT:
Mr & Mrs Thompson

DRAWING TITLE:
Proposed East & West Elevations

0 1 2 3 4 5

SCALE: 1:100@A3
DATE: Oct 2022
DRAWING No. P22-005 02-05-003D
DRAWN BY: LW
CHECKED BY: NP